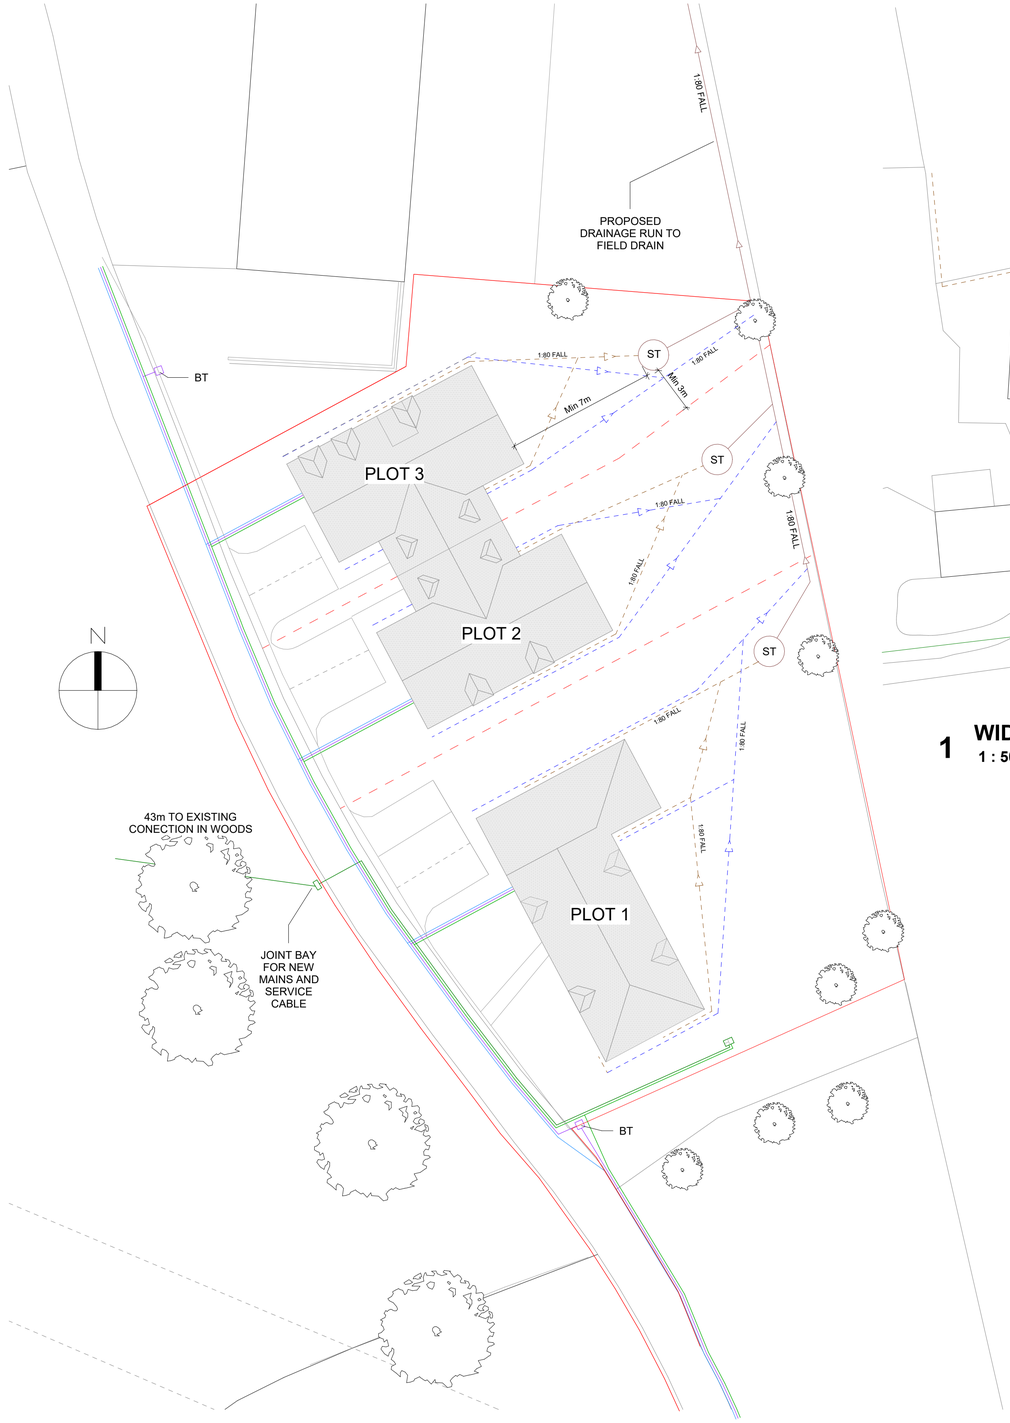

2 SITE SERVICES + DRAINAGE
1 : 200

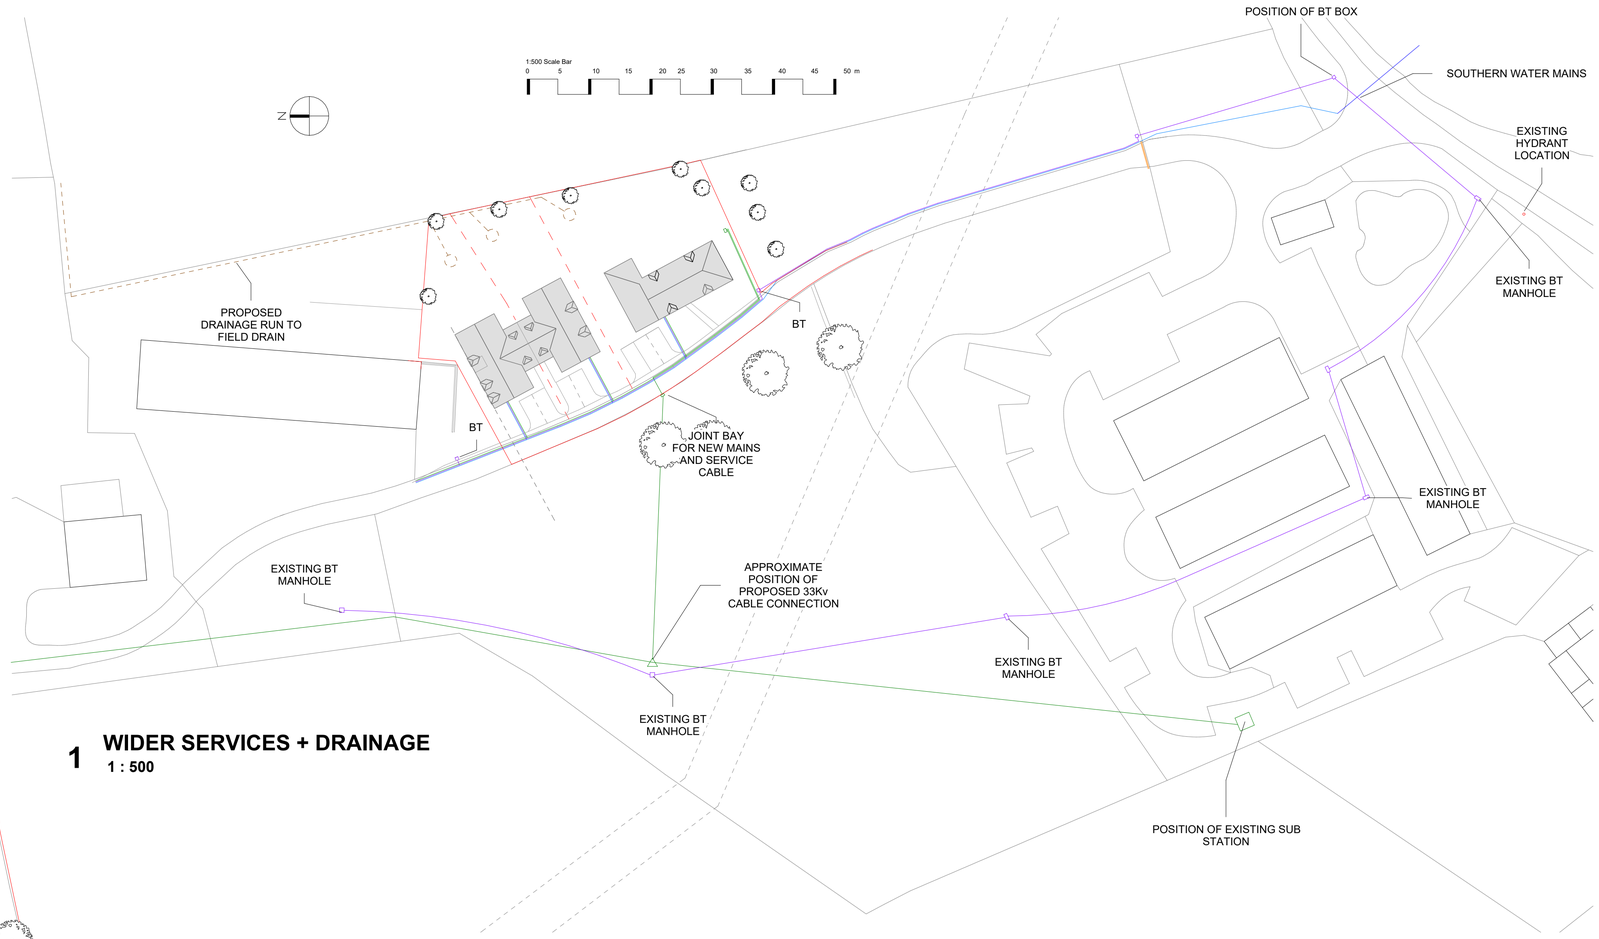

1 WIDER SERVICES + DRAINAGE
1 : 500

WATER - CONNECTIONS TO BE TAKEN THROUGH THE GATE AREA TO KEEP THE SUPPLY RUNNING ALONGSIDE THE DRIVEWAY TO THE FRONT OF THE HOUSES. POTENTIAL HYDRANT REQUIRED.

ELECTRICITY - TAKEN FROM THE EXISTING SUPPLY IN THE WOODS TO THE GRP BOX FOR A SUPPLY TO THE MAIN GATE.

ELECTRICITY - 3 NEW SUPPLIES TO BE TAKEN TO THE HOUSES.

BT - PROPOSED ROUTE MARKED - TO BE CONFIRMED BY OPENREACH

ST — KLARGESTER BIO-DISK SEWAGE TREATMENT PLANT

DRAINAGE ROUTE FROM SURFACE WATER AND WASTE FROM KLARGESTER TREATMENT PLANTS TO LAND DRAIN

SURFACE WATER DRAINAGE - 110MM HDPE PIPE ROUTE

WASTE DRAINAGE FROM PROPERTIES - 110MM HDPE PIPE ROUTE TO KLARGESTER TREATMENT PLANTS

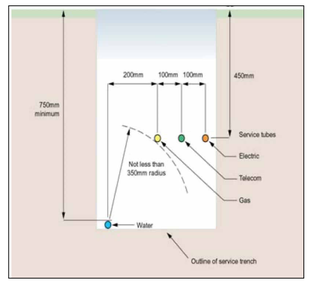

Revision	Description	Date	Drawn

project	High Barn, Crays Lane, Goose Green, West Sussex, RH20 2LR
client	Jolliff Homes
title	PROPOSED SITE SERVICES AND DRAINAGE
status	PLANNING
scale	As indicated@A1
drawing number	HB-15
rev	

New Form Architecture
your vision delivered
5 The Cairns
Charlestown, Fife, K11 3EP
tele 07843022953
email info@newformarchitecture.com
web www.newformarchitecture.com