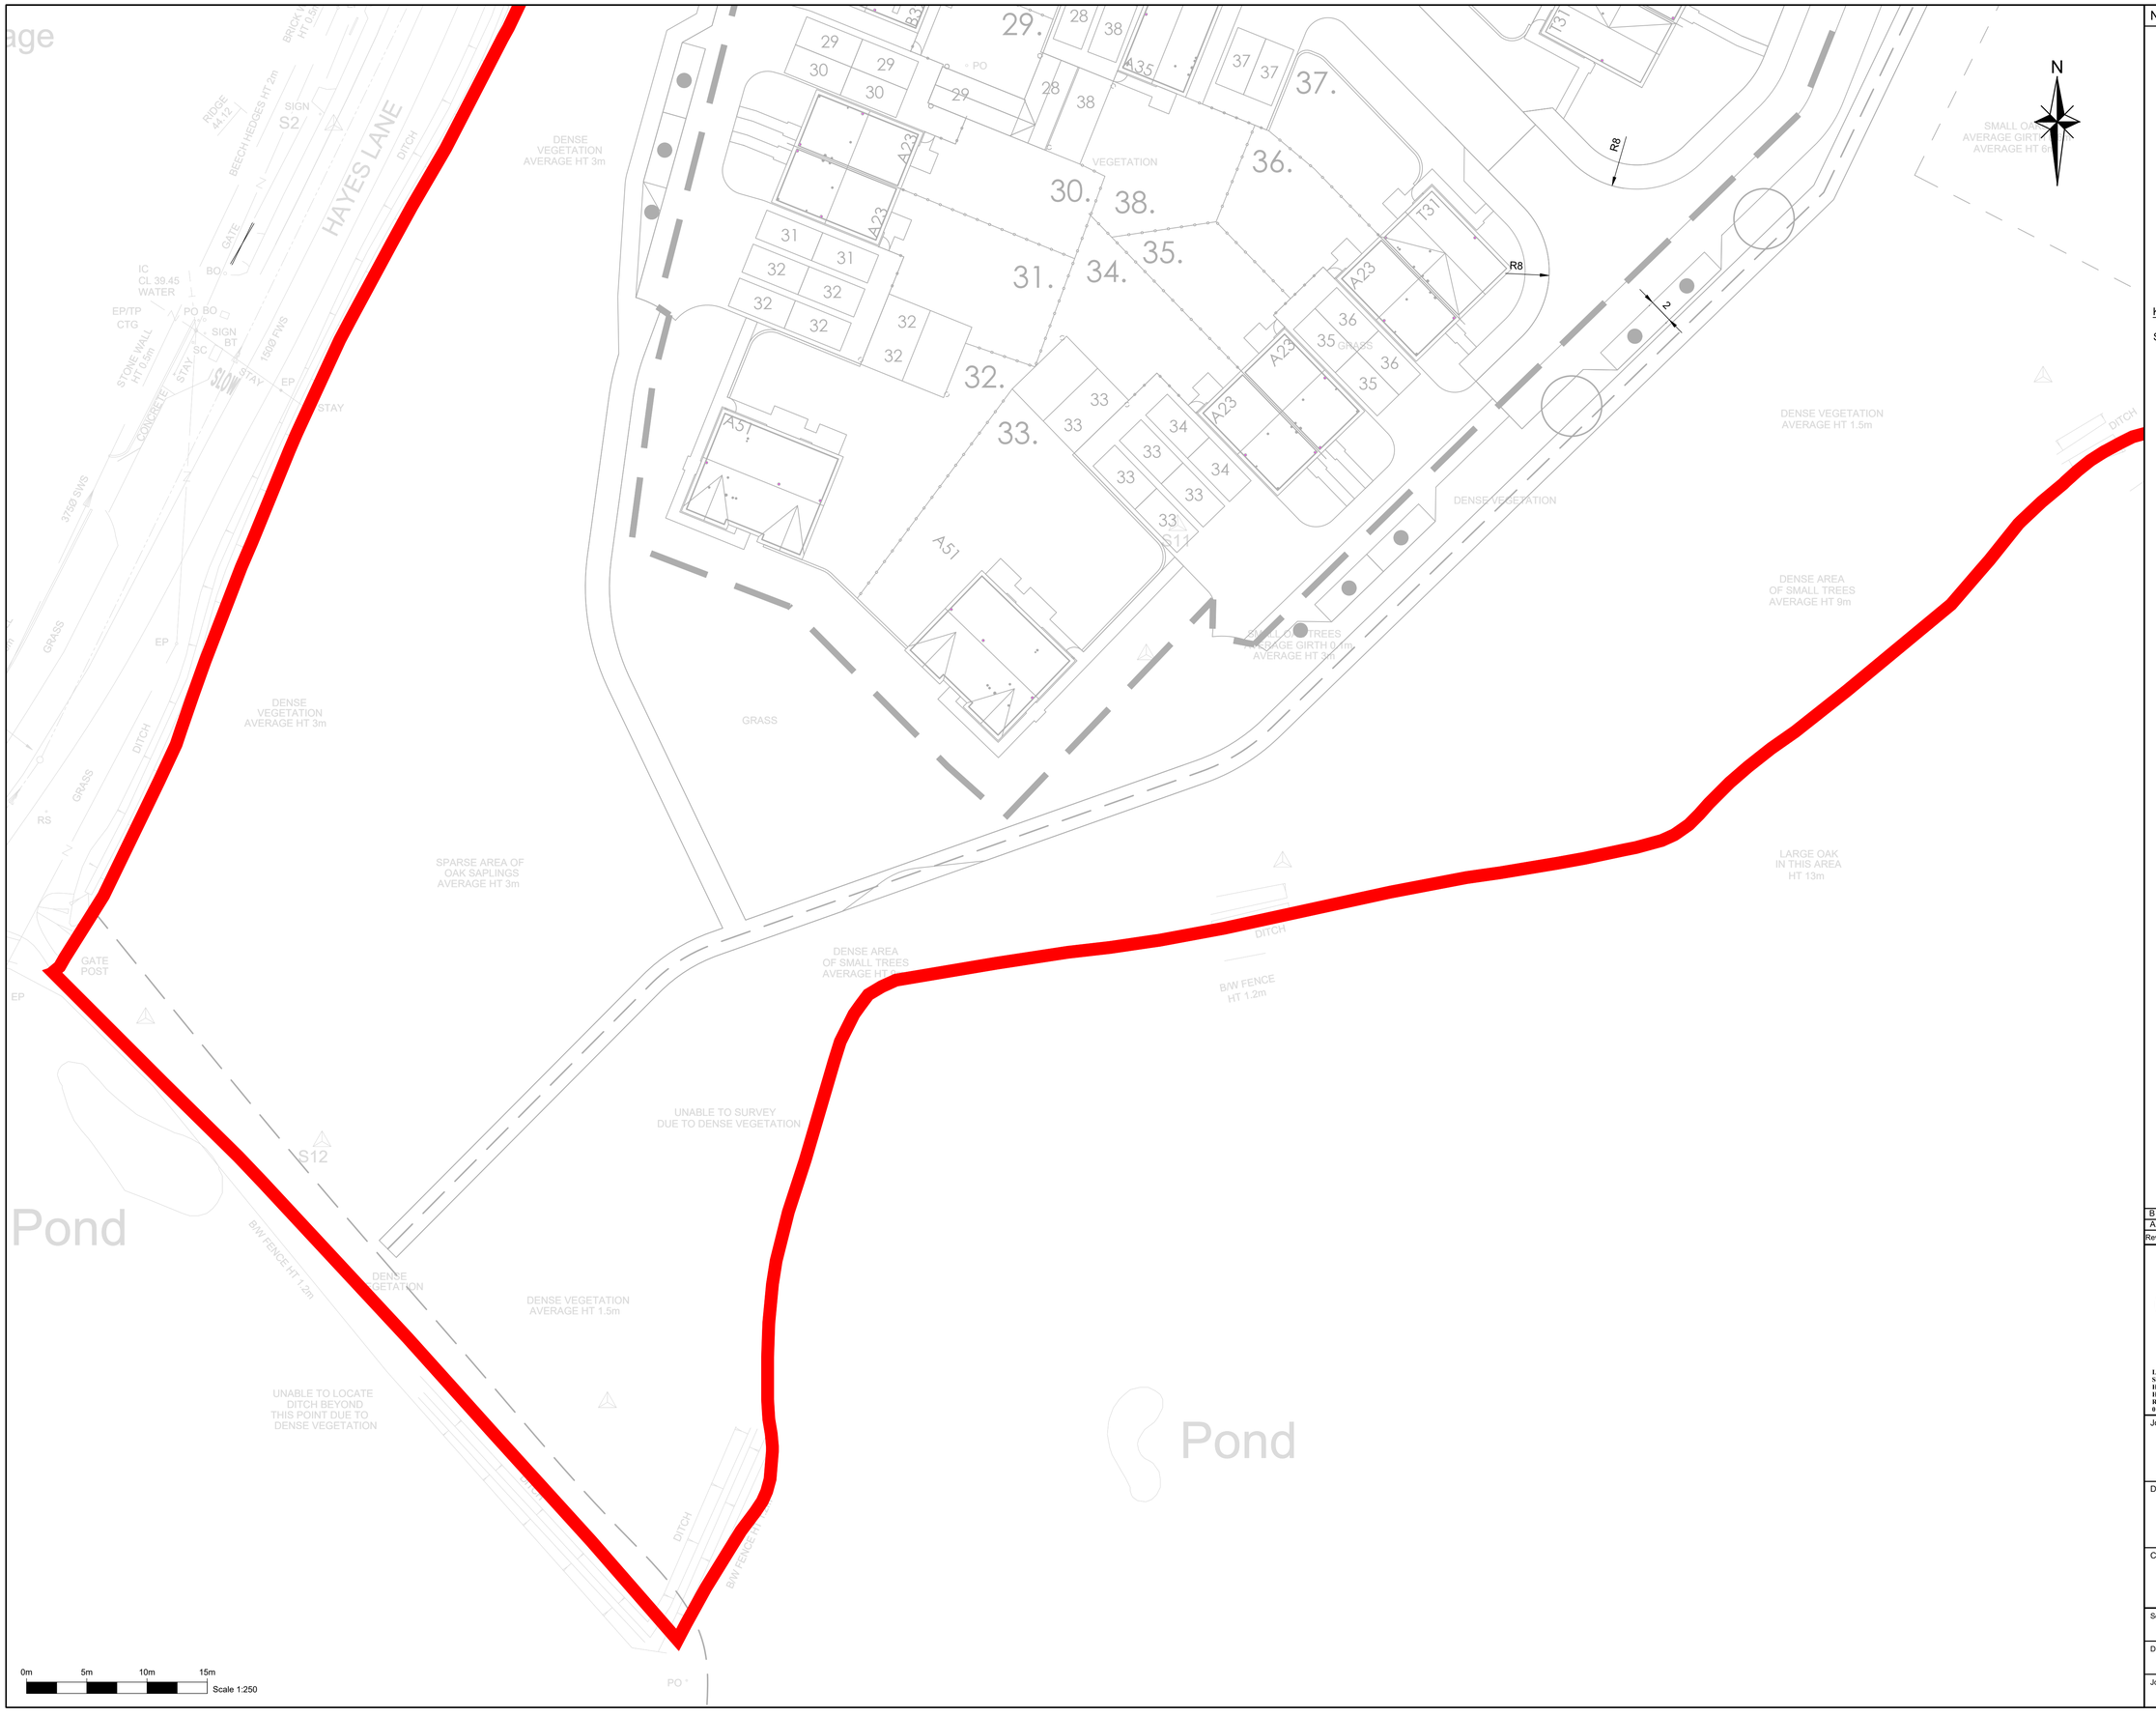

NOTES

1. Do not scale from this drawing.
2. All dimensions are in metres unless stated otherwise.
3. Topographical survey has been provided by others. C&A accept no responsibility for any inaccuracies.

Key

Site Boundary

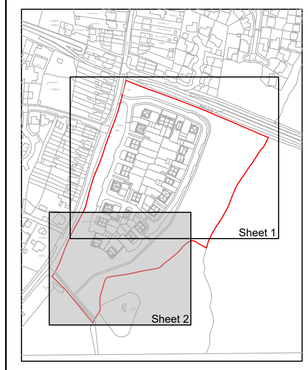

Rev	Amendments	Drn	Chk	App	Date
B	Layout Updated	MM	TB	GAC	Oct 26
A	Layout Updated	MM	TB	GAC	Jan 26

Charles & Associates

Issued by

Landmark House
Station Road
Hook
Hampshire
RG27 9HA
01256 620420

enquiries@c-a.uk.com
www.c-a.uk.com

Park House
Park Farm
East Malling Trust Estate
Bradbourne Lane
Aylesford
Kent
ME20 6SN
01732 448120

Job Title

Hayes Lane,
Slinfold

Drawing Title

General Arrangement
Sheet 2

Client

TILCo Limited

Scale	Date	Designed
1:250	June 25	TB
Drawn	Checked	Approved
TB	GAC	GAC
Job No	Drawing No	Rev
22-011	22-011-002	B