System Schematic

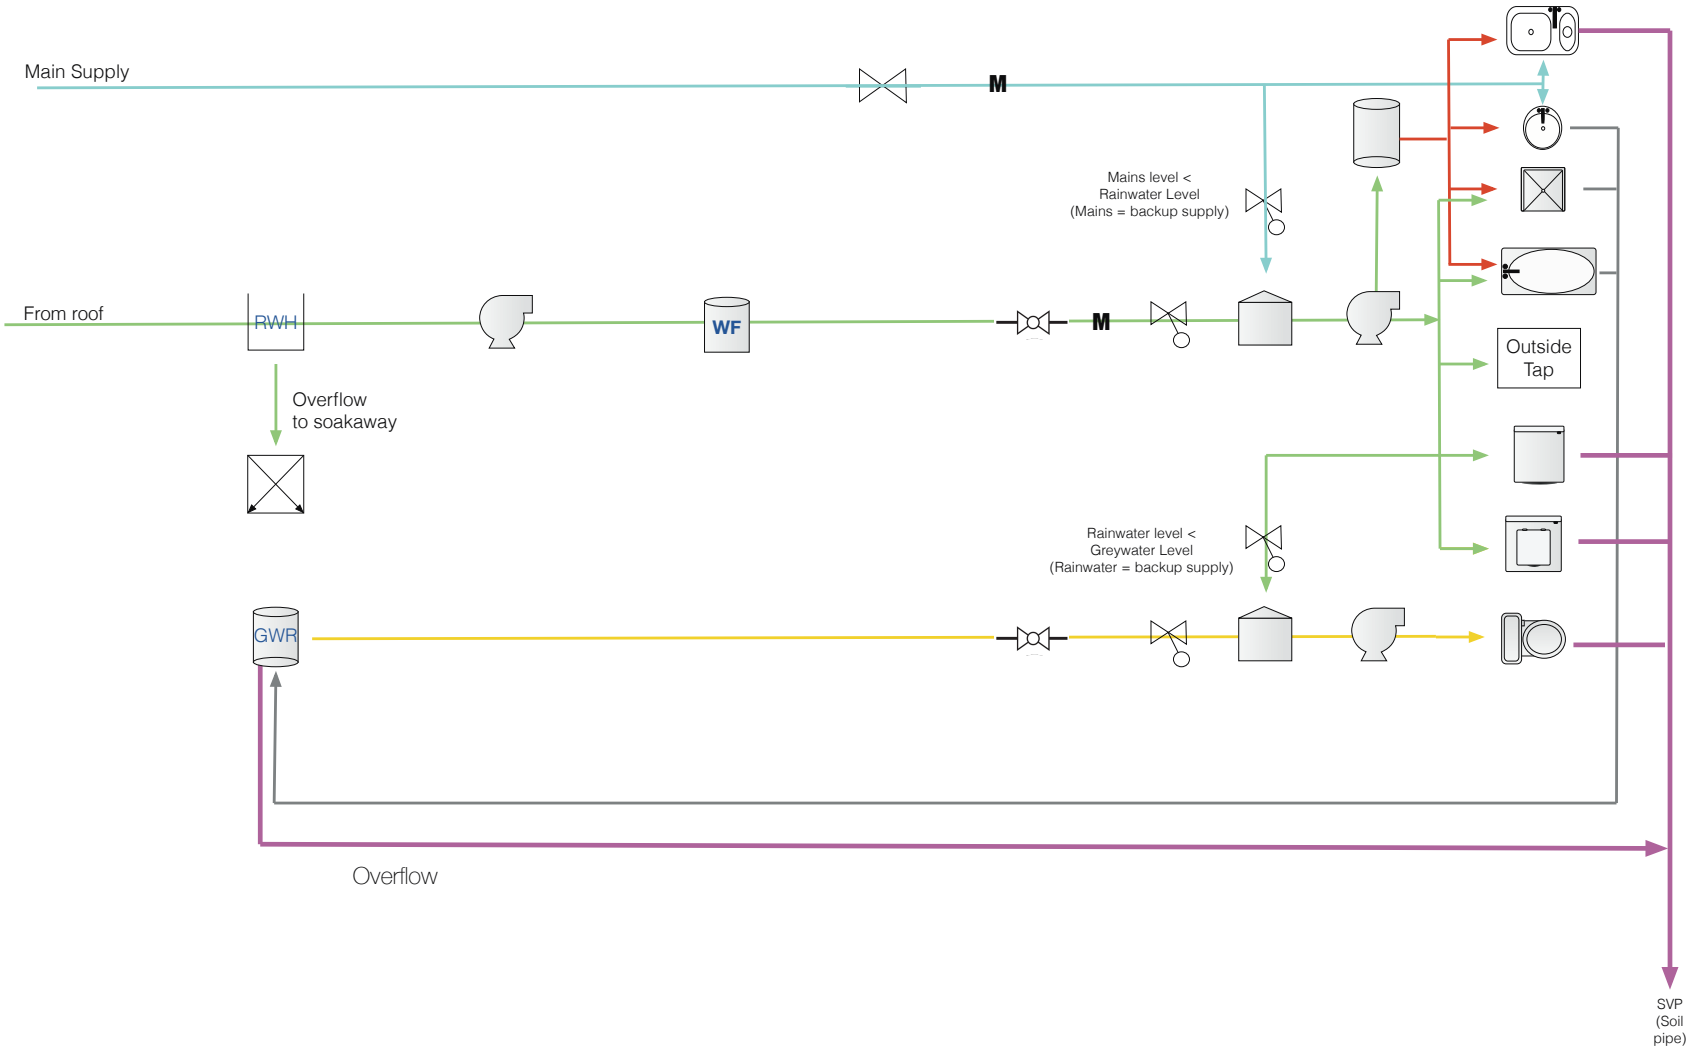

KEYS

- Hot Water Supply
- Cold Water Supply
- Grey Water Outlet
- Grey Water Supply
- Rainwater Supply
- Bath
- Shower
- Toilet
- Basin
- Sink
- Dishwasher
- Washing Machine
- Header Tank / Priority Valve
- Ball valve
- Float Ball Valve
- Mains Stop Cock
- Pump
- Boiler
- Rain Water Tank
- Soakaway
- Soil Pipe / Foul Water
- Water Filter System
- Greywater Recycling System
- Water Meter

Scale: Not to scale

Rainwater Harvesting System Diagram

Project:	Coppice Hanger, Pulborough
Client:	Purple Pepper Partnership
Drawing Nr:	COP-001
Date:	11 Dec 24 2024
Revision	1