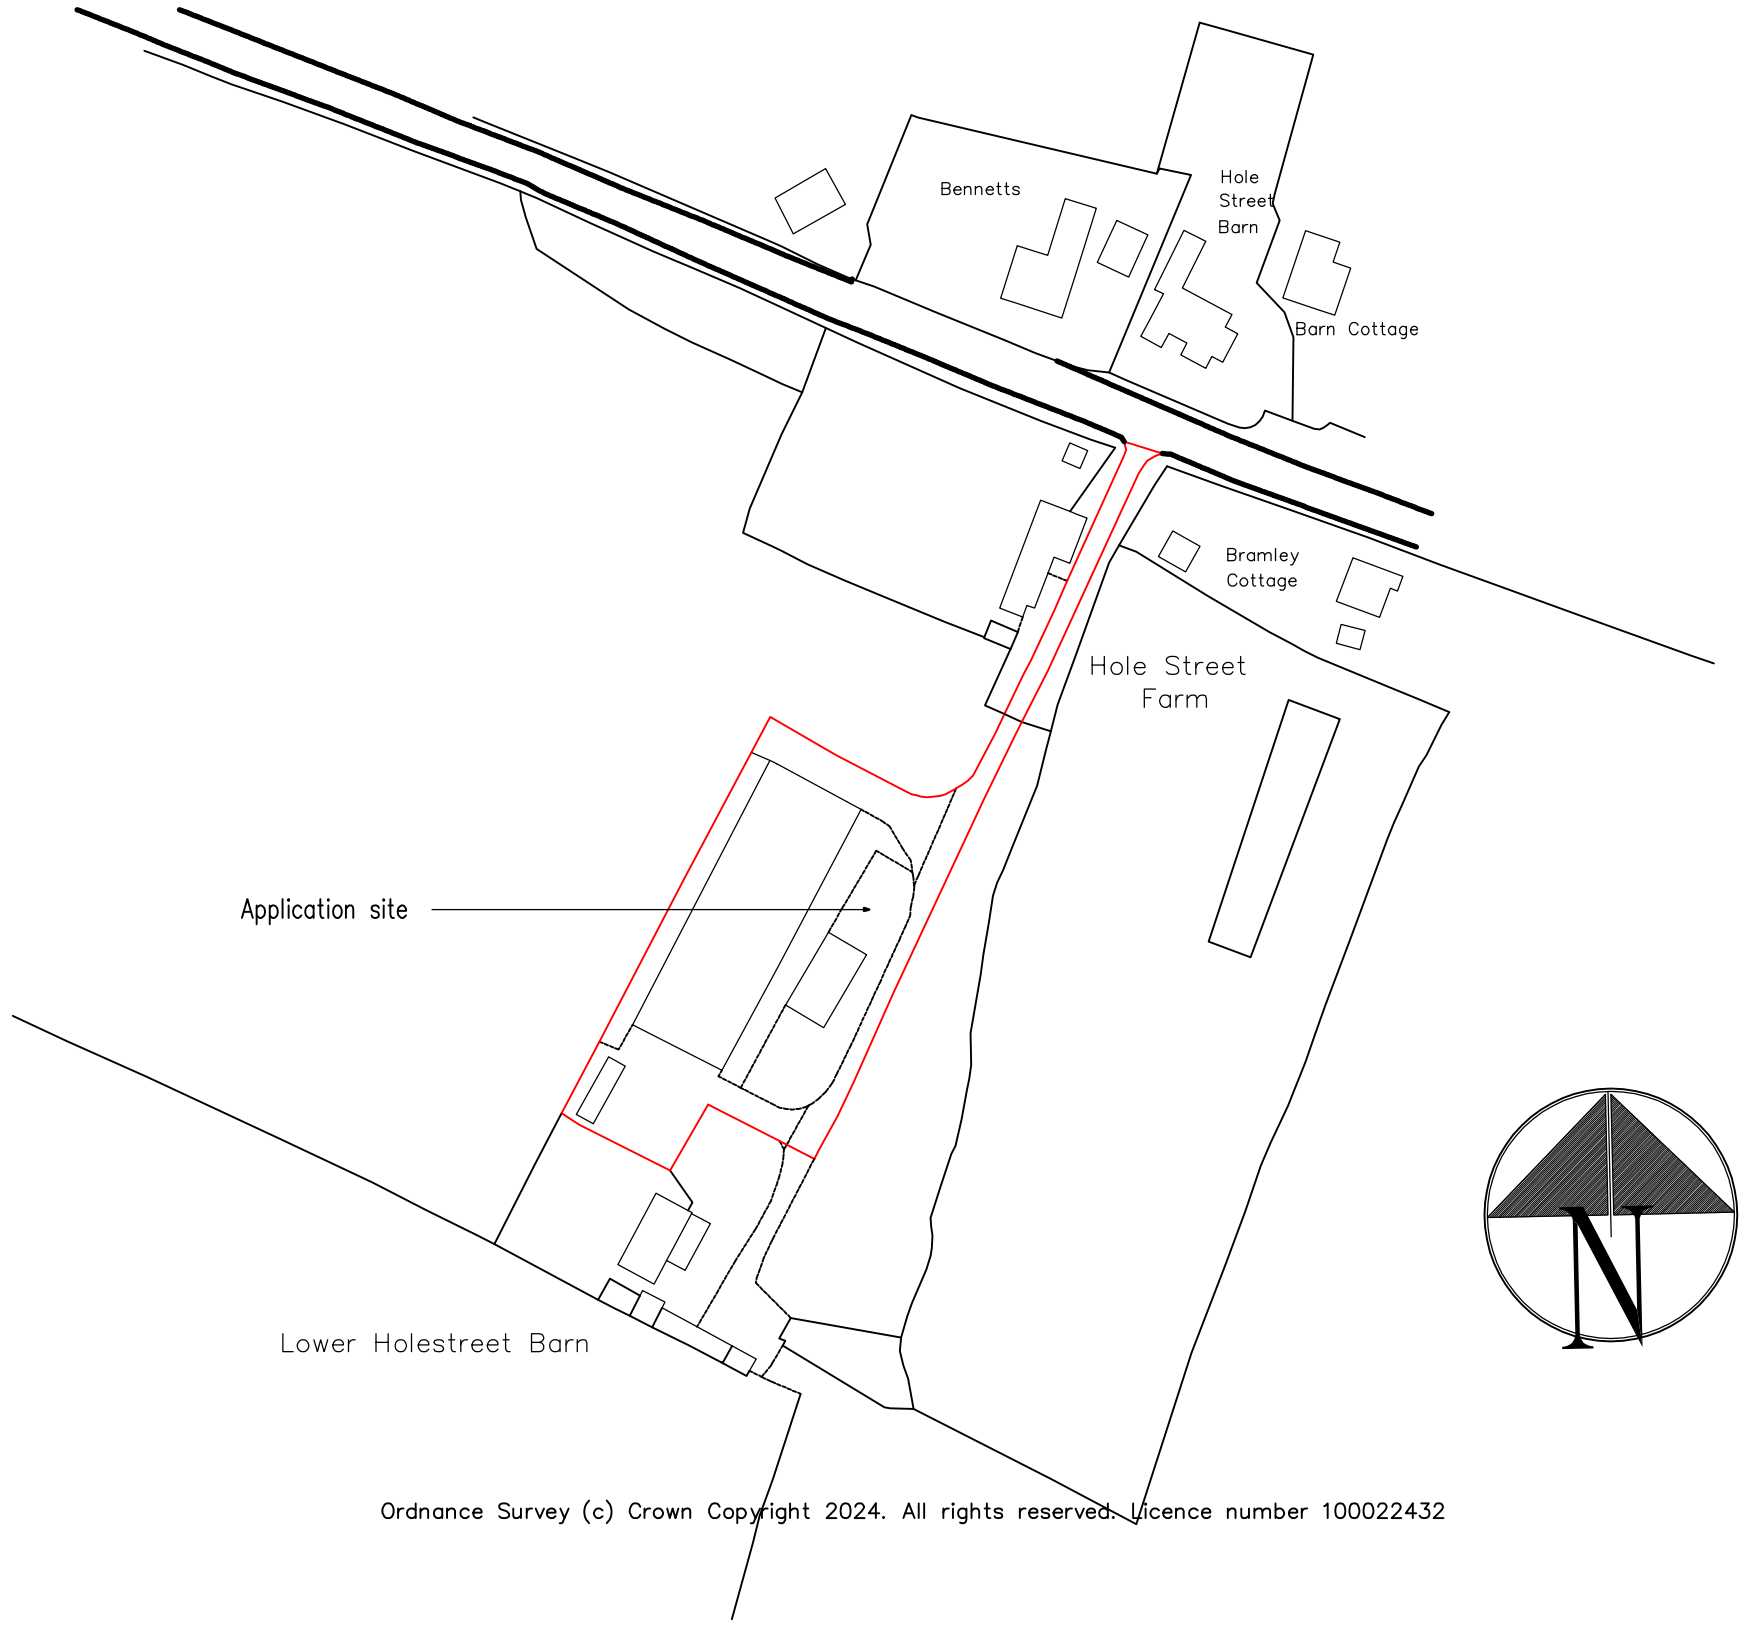

Ordnance Survey (c) Crown Copyright 2024. All rights reserved. Licence number 100022432

10m 20m 30m 40m 50m

1:1250 Scale Bar

Copyright of:
Clive Voller Associates
Chartered Building Surveyors
Garden Cottage
Farm Lane
Ditchling
BN6 8UN
Tel: 01444 871010
Fax: 01444 870099
Web: www.clivevoller.com
RICS

Project:
Upper Chancton Farm
Hole Street
Wiston
West Sussex
Title:
Location Plan

Client:
Church Barn Group
Scale:
1:1250 @ A3
Date: Feb 2024
Drawn:
Drg. No. 4063-LOC
Rev'n