



1 Front Existing
1 : 50



2 Front Proposed
1 : 50

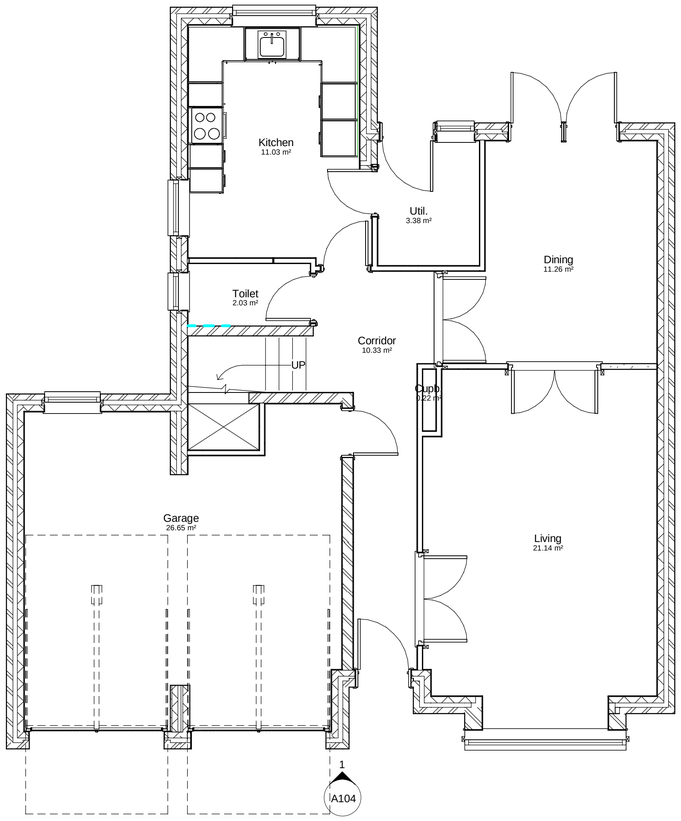

3 Level 0 Existing Plan
1 : 50

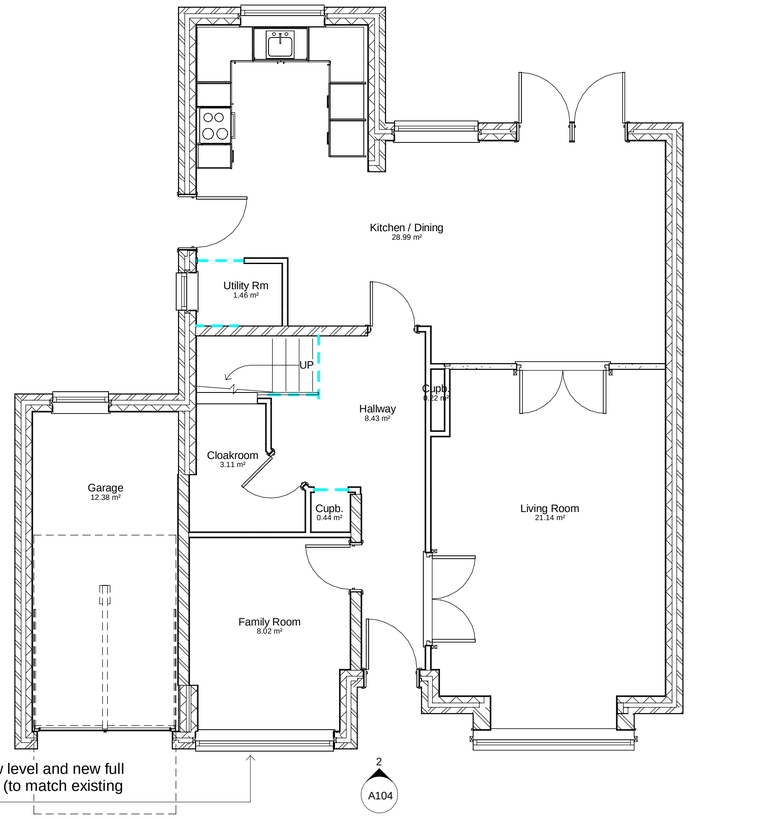

4 Level 0 Proposed Plan
1 : 50

0 1 2 3 4 5
GRAPHIC SCALE: 1:50



293.22°

Rev	Description	Date
1	Scale Bar Added	05/02/24

CODE	SUITABILITY DESCRIPTION
STATUS	PURPOSE OF ISSUE

PROJECT

12 Ropeland Way

TITLE

Plans and Elevations

CLIENT

Mr and Mrs Chilvers

DRAWN BY	CHECKED BY	DATE
Author	Checker	02/02/2024

SCALE (@ A1)	PROJECT NUMBER
1 : 50	Project Number

DRAWING NUMBER	REV
A104	1

05/02/2024 13:00:24