


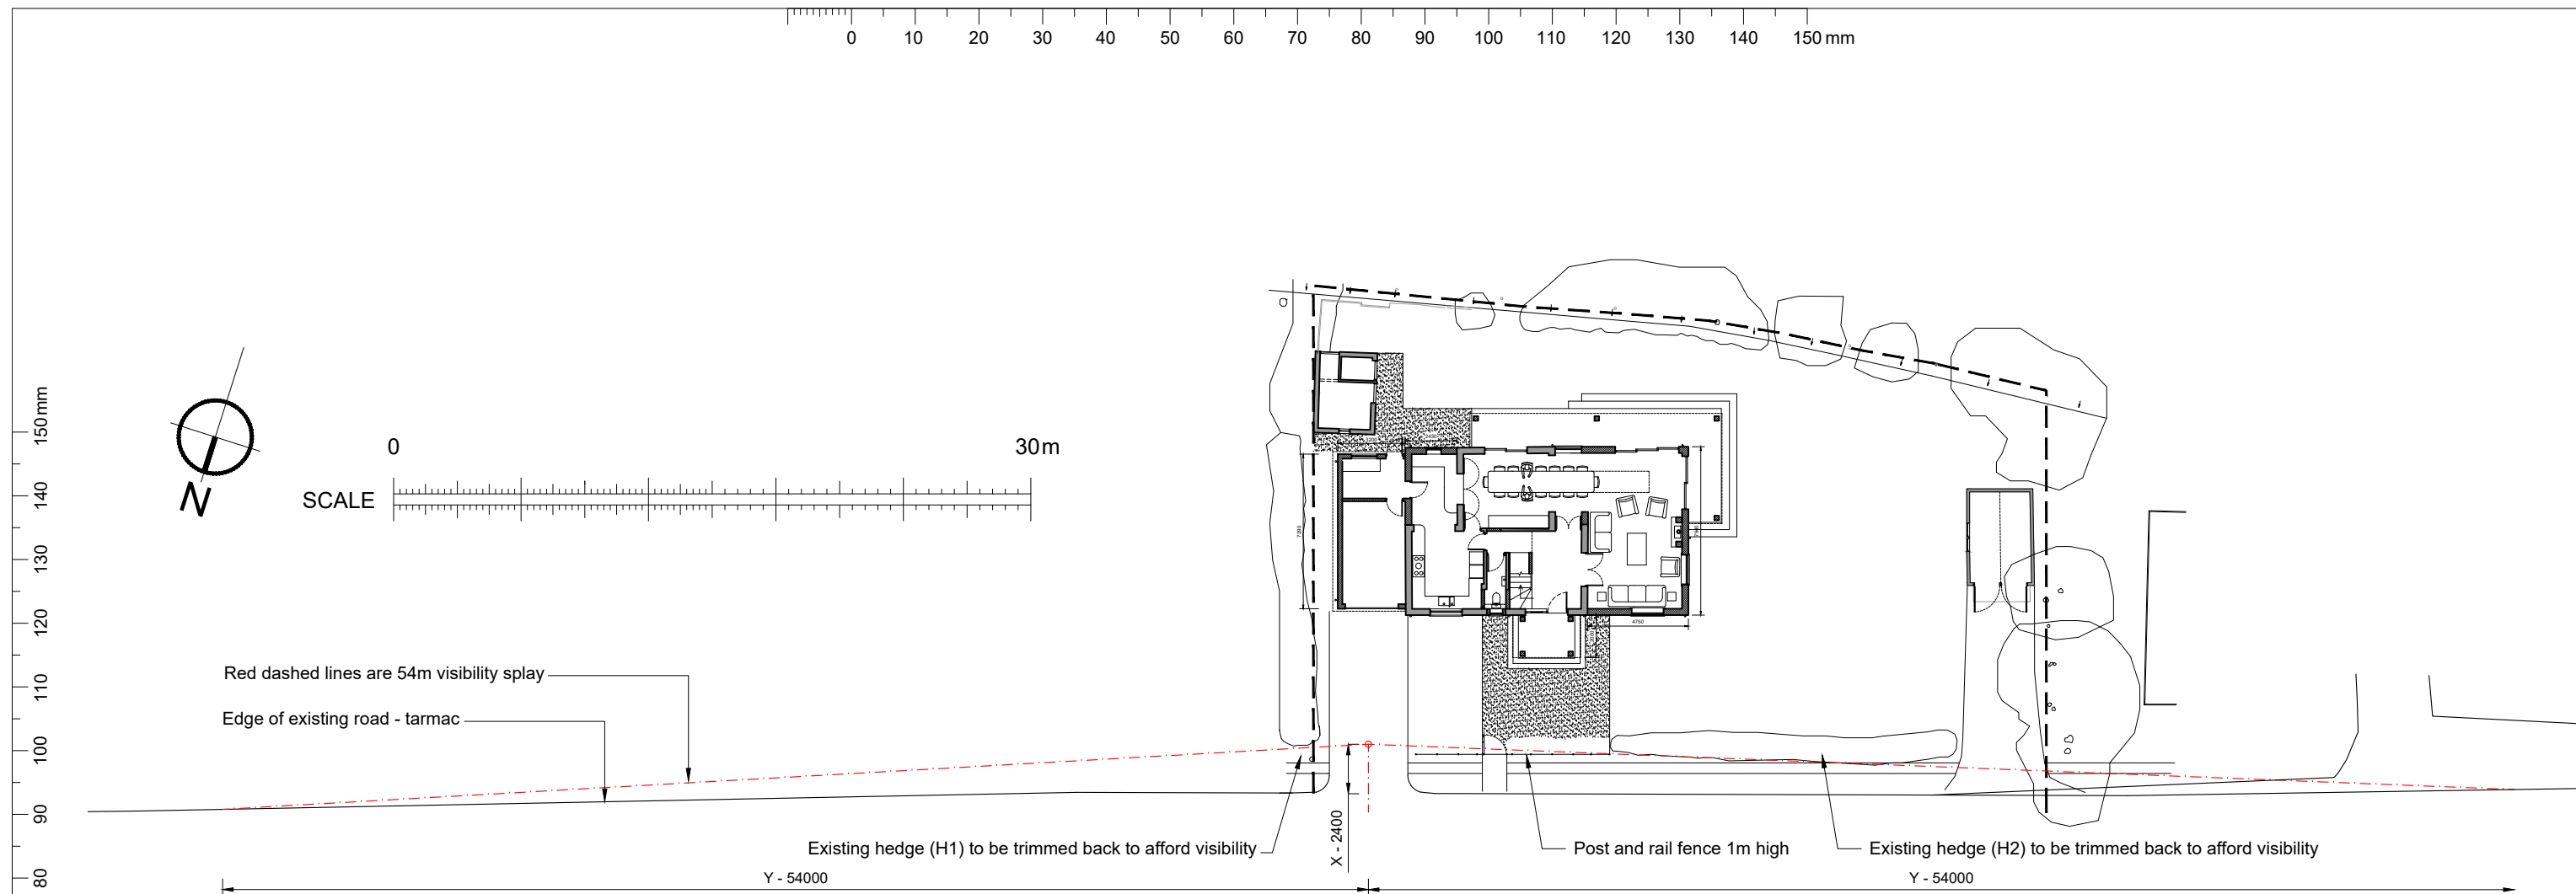

Visibility Splay plan 1:300

Visibility Splay for proposed new driveway entrance / crossover


Nuthurst road is a 40mph speed limit

85th Percentile of 40mph is a speed of 34 mph

the X value / dimension is 2.4m

the Y value for 34mph is 54 metres

The diagram above shows that there is visibility for 54m at 1m and above along the exiting verge

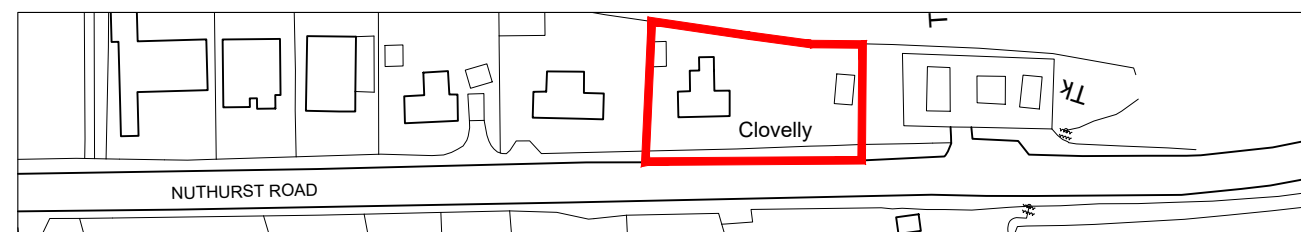

1:1250 Plan showing Nuthurst Road



					CHECK ALL DIMENSIONS ON SITE DO NOT SCALE OFF DRAWING NOT FOR CONSTRUCTION DRAWING FOR PLANNING PURPOSES ONLY	
REV			DATE		INITIAL	
REVISION:			DESCRIPTION		NOTES:	
CLIENT: Mr Andrews			DESCRIPTION: New crossover visibility splay plan		RATHBONE•MILLER <i>architecture & project management</i> First Floor, 39 High Street, Steyning, West Sussex, BN44 3YE Telephone: 01903 879873	
SCALE:	DATE:	DRAWN:	PROJECT:		DRAWING NUMBER:	REVISION:
1:1250@A3 1:300 @ A3	March 26'	PF/TR	Clovelly, Nuthurst Road Monks Gate, Horsham, RH13 6LG		22546 - 117	
© Copyright RATHBONE MILLER LIMITED						