


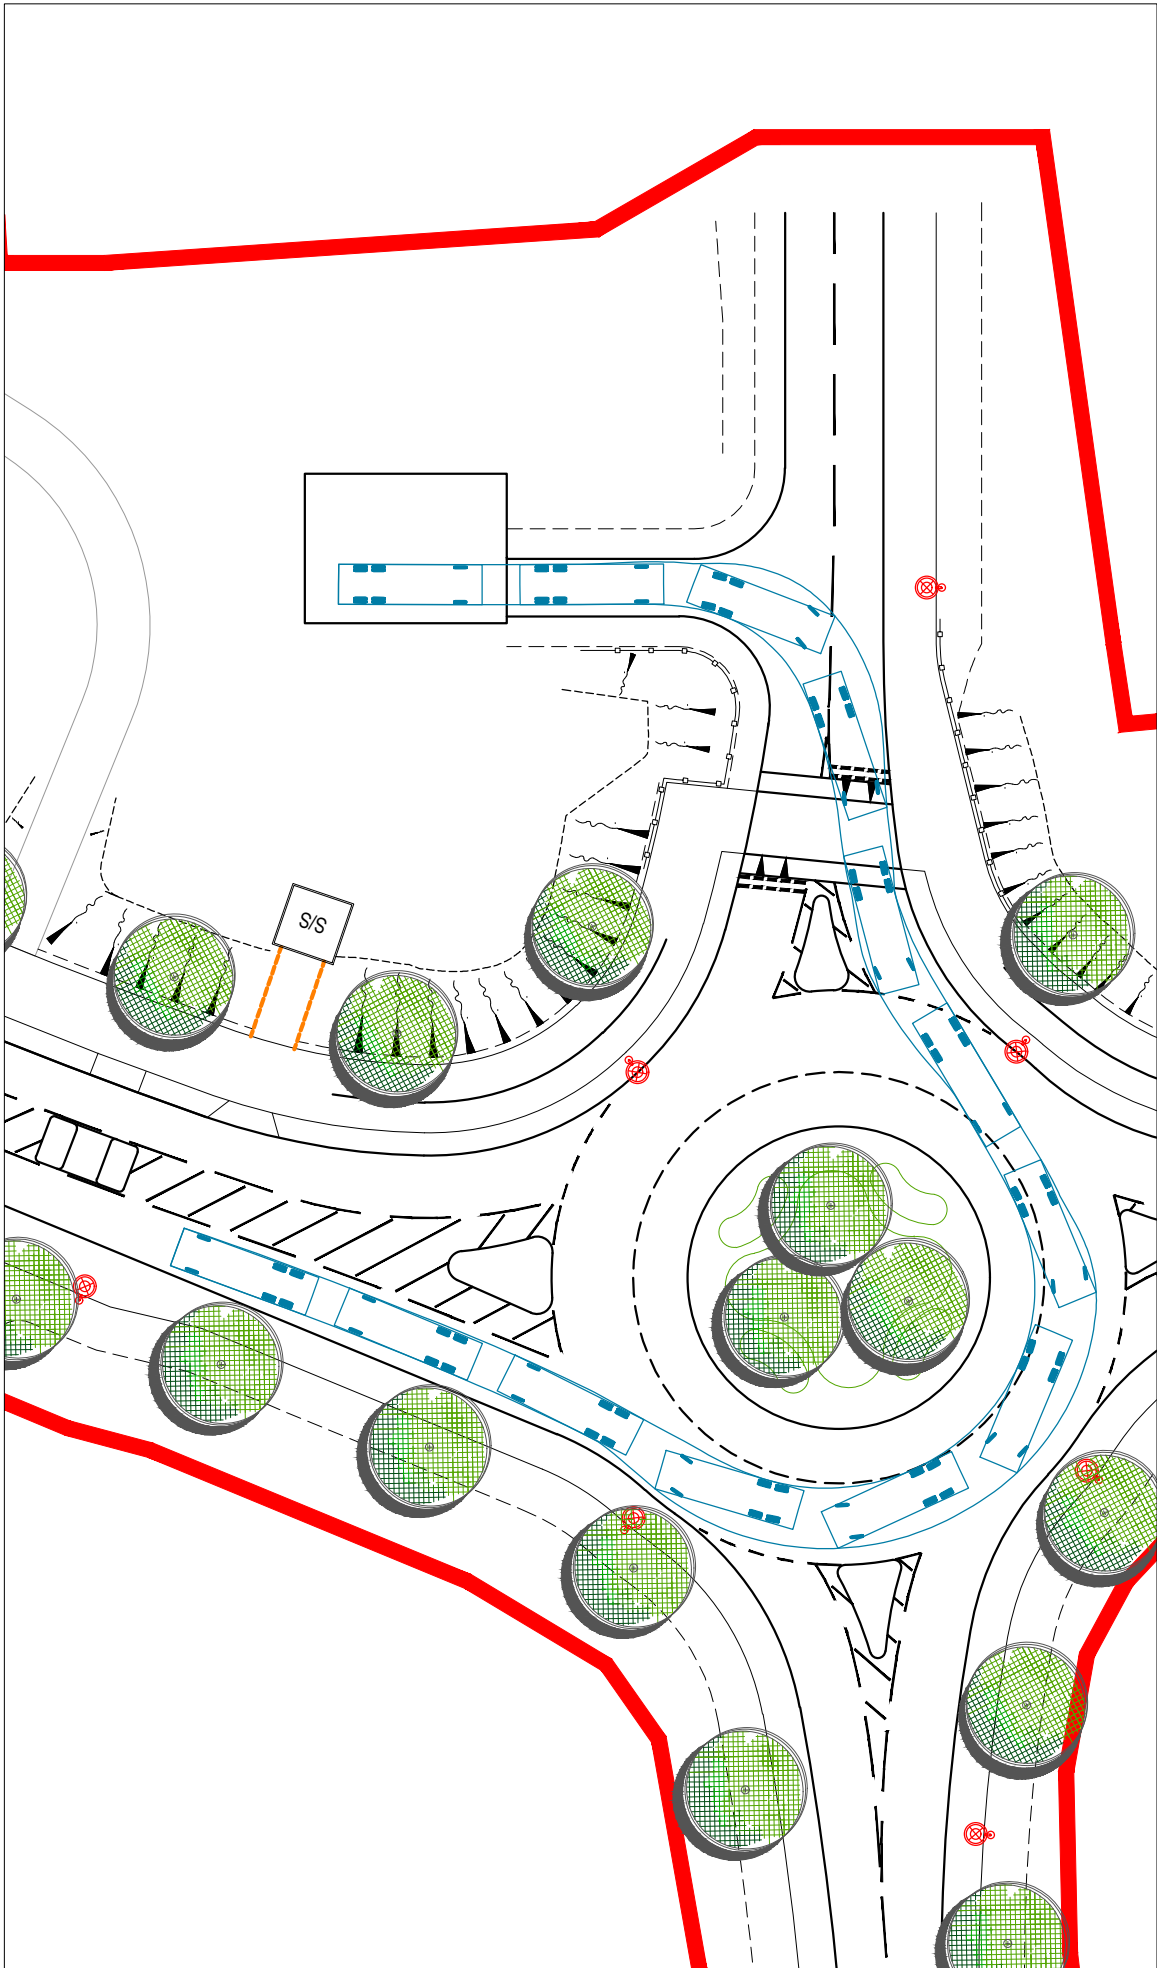

LEFT-TURN - ENTRY



RIGHT-TURN - EXIT

NOTES

1. This drawing is to be read in conjunction with all relevant documents and specifications.
2. Dimensions are not to be scaled.

KEY



9.5m tanker - forward gear



9.5m tanker - reverse gear



P3	Layout updated.	03/09/2025	AH	CS
P2	Layout revised.	21/07/25	TH	AH
Rev.	Description	Date	By	Chkd



Glanville
Survey > Plan > Engineer



Civil Engineering



Structural Engineering



Transport Planning



Highways Engineering



Building Surveying



Geomatics

Hertfordshire | Oxfordshire | Cambridgeshire | Bristol

Client : **Legal & General
(Strategic Land North Horsham) Limited**

Project : **Mowbray (Land North of Horsham)**

Title : **RMA2 - Employment Land
Swept Path Analysis
9.5m Tanker**

Engineer : A. Harper Date : April 2025

Director : J. Birch Scale : 1: 500 @ A3

Status : **PRELIMINARY**

Drawing No.	Rev
MOW-RMA2-PH2-6209	P3