




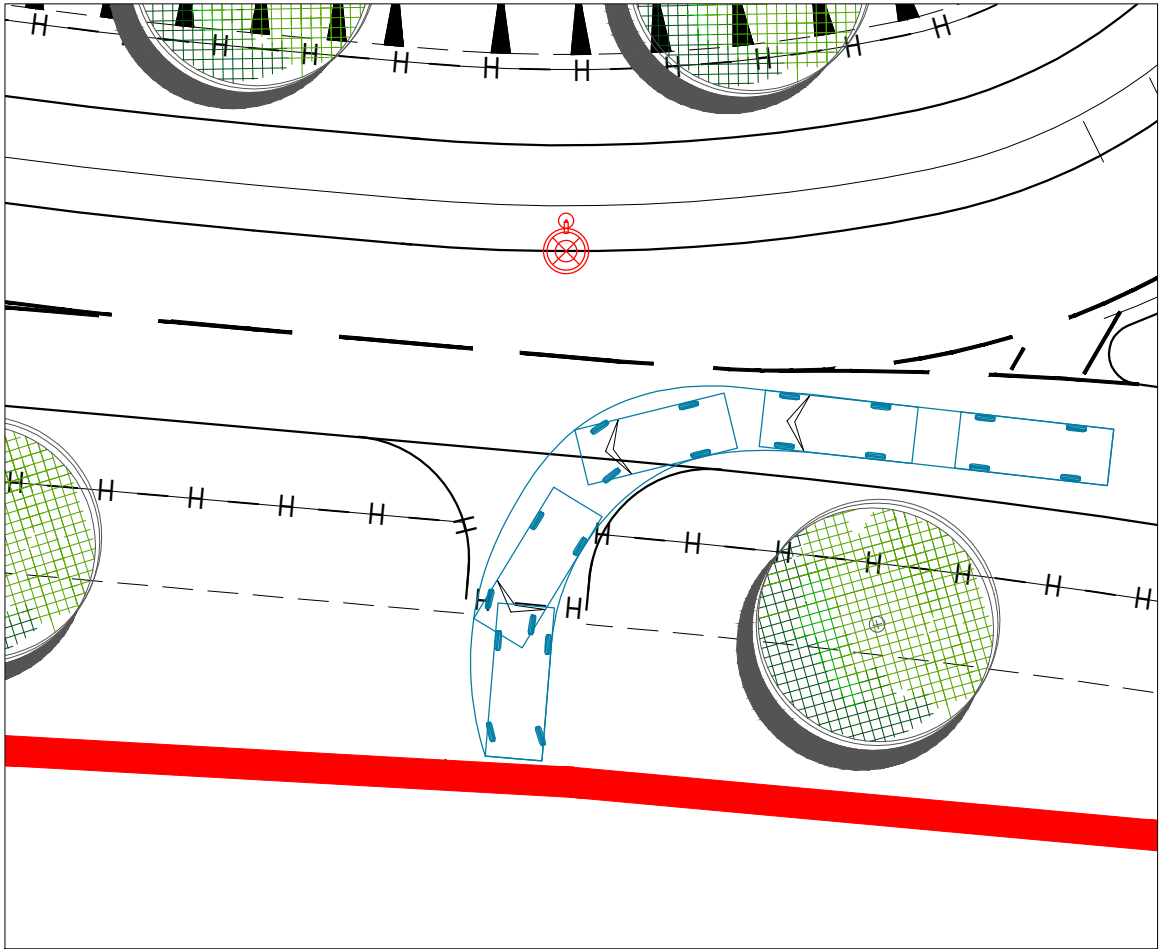


LEFT-TURN - ENTRY

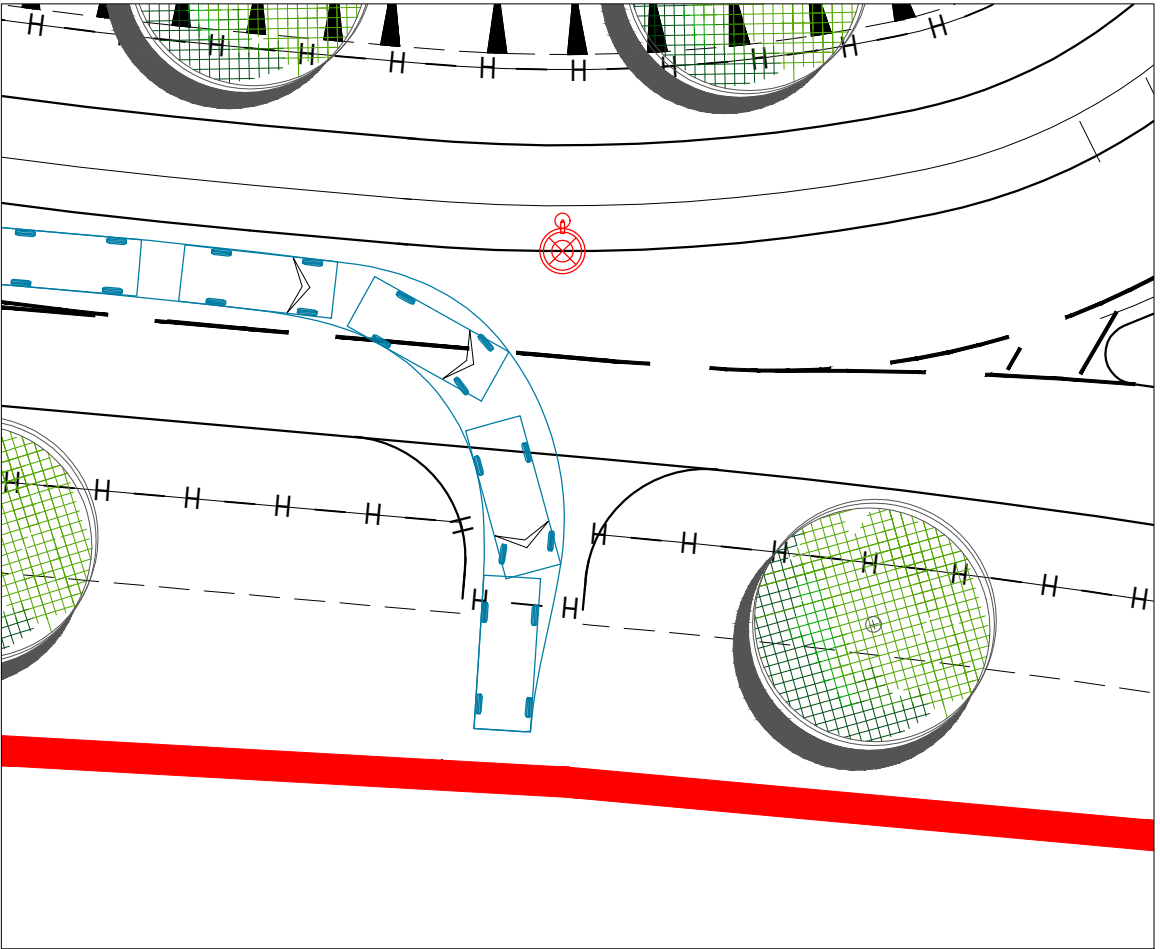

RIGHT-TURN - ENTRY

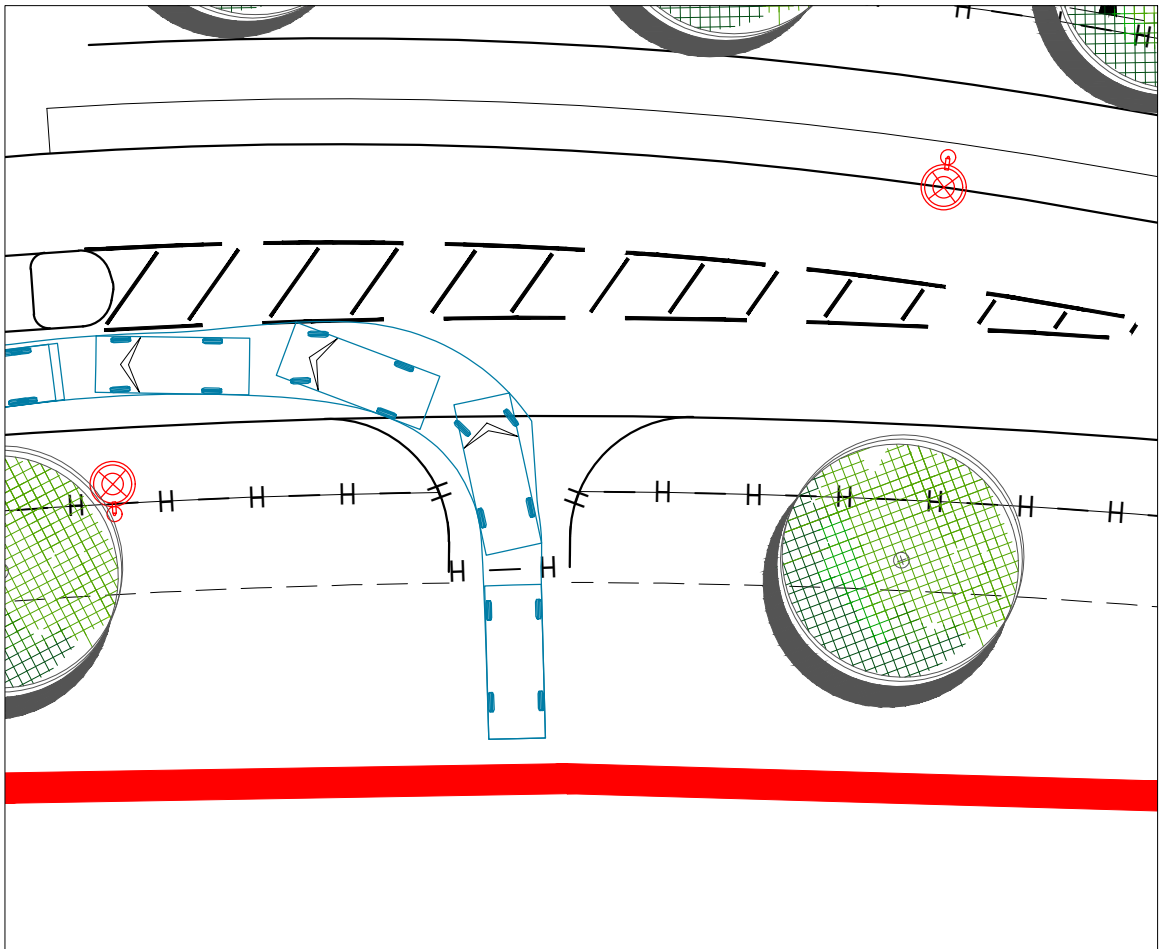

LEFT-TURN - EXIT

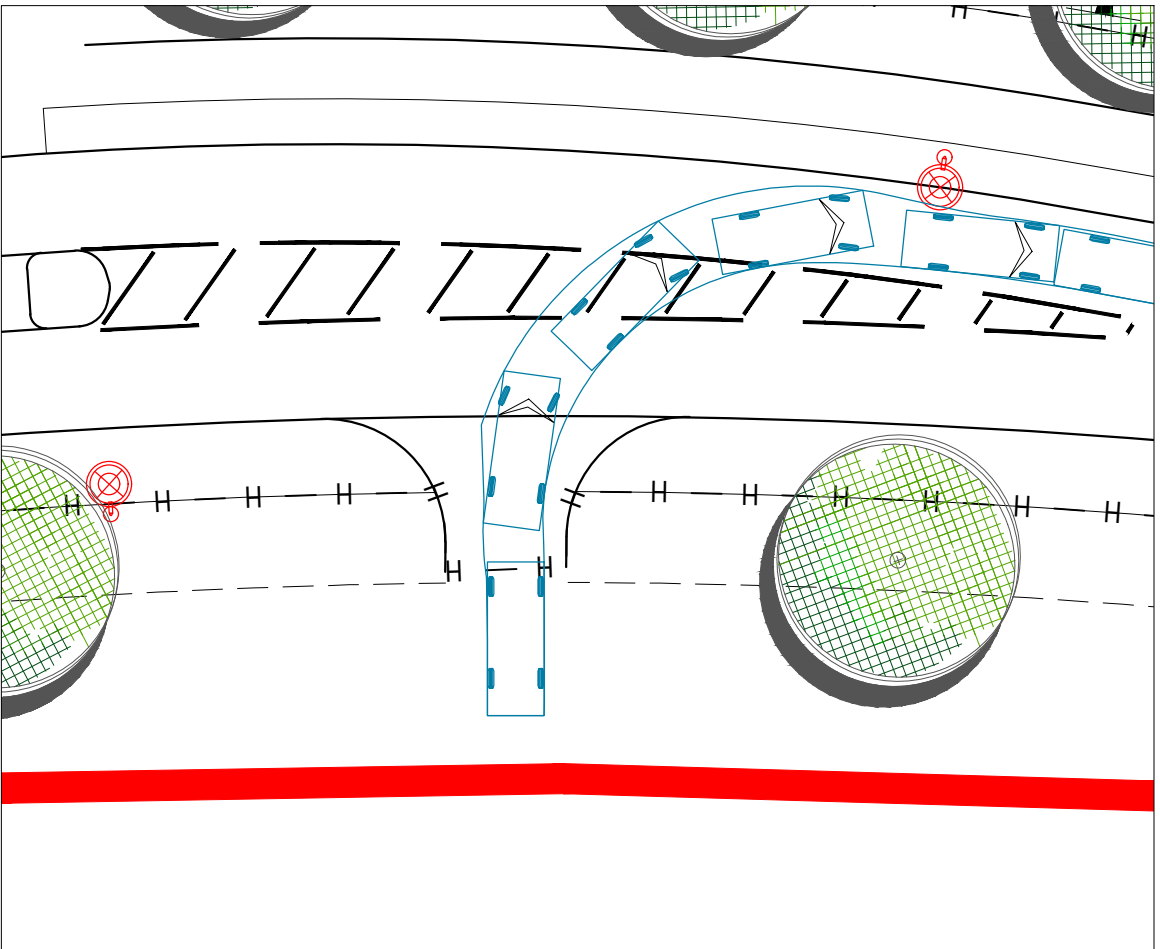

RIGHT-TURN - EXIT

- NOTES
1. This drawing is to be read in conjunction with all relevant documents and specifications.
 2. Dimensions are not to be scaled.

KEY

Large car - forward gear



P2	Layout updated.	03/09/2025	AH	CS
Rev.	Description	Date	By	Chkd



Glanville
Survey > Plan > Engineer

 Civil Engineering

 Structural Engineering

 Transport Planning

 Highways Engineering

 Building Surveying

 Geomatics

Hertfordshire

Oxfordshire

Cambridgeshire

Bristol

Client :	Legal & General (Strategic Land North Horsham) Limited		
Project :	Mowbray (Land North of Horsham)		
Title :	RMA2 – Employment Land Swept Path Analysis – Car Park 2 Large Car		
Engineer : A. Harper	Date : July 2025		
Director : J. Birch	Scale : 1:250 @ A3		
Status :	PRELIMINARY		
Drawing No.	MOW-RMA2-PH2-6211		Rev P2