




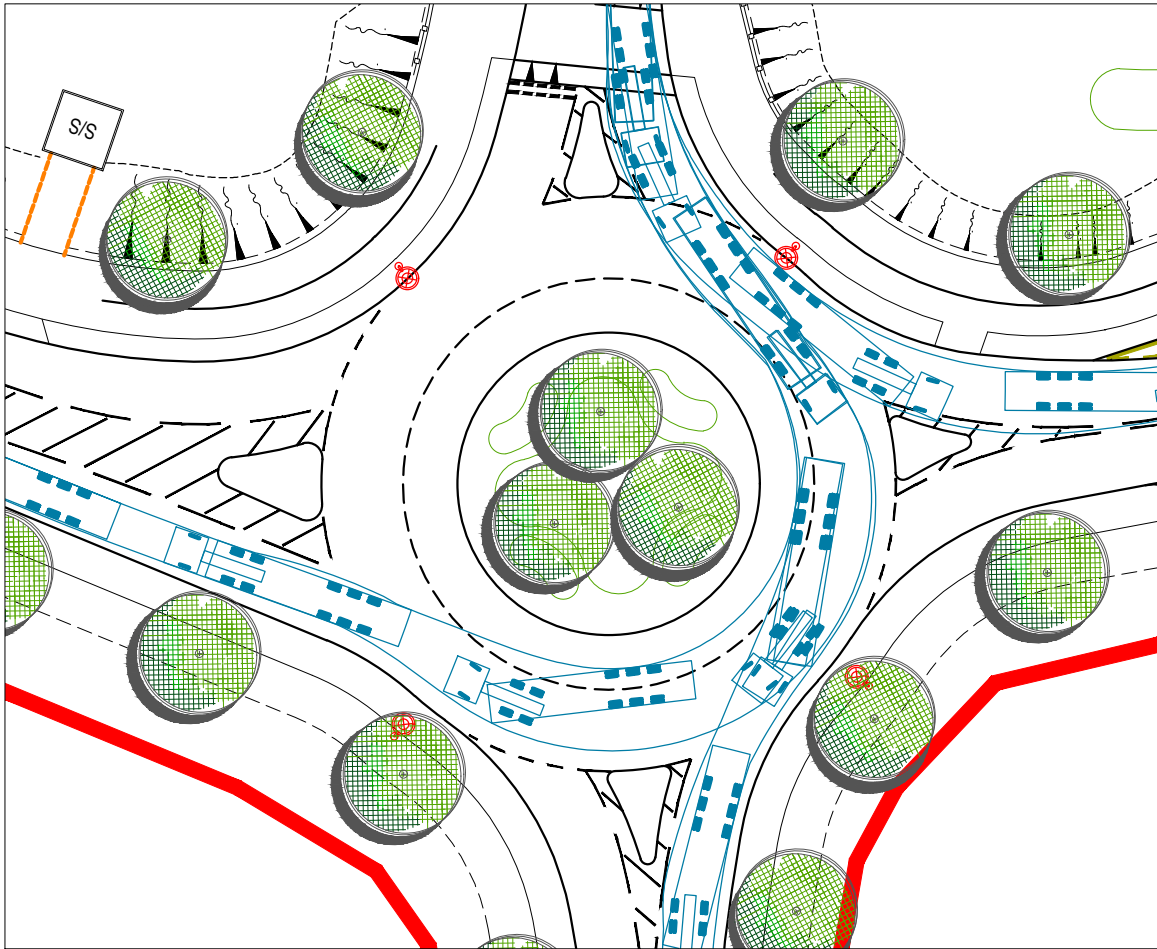


ENTRY FROM NORTHERN ARM

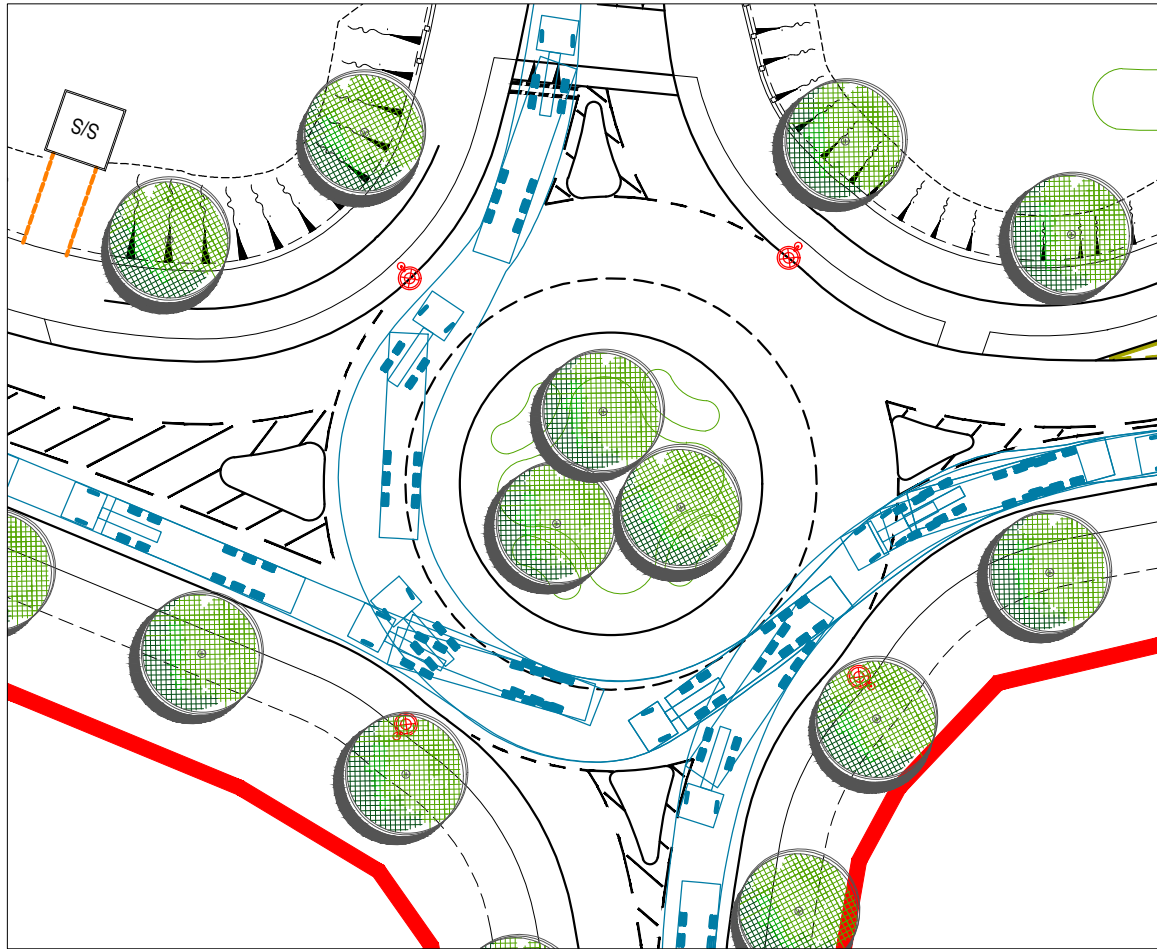

ENTRY FROM EASTERN ARM

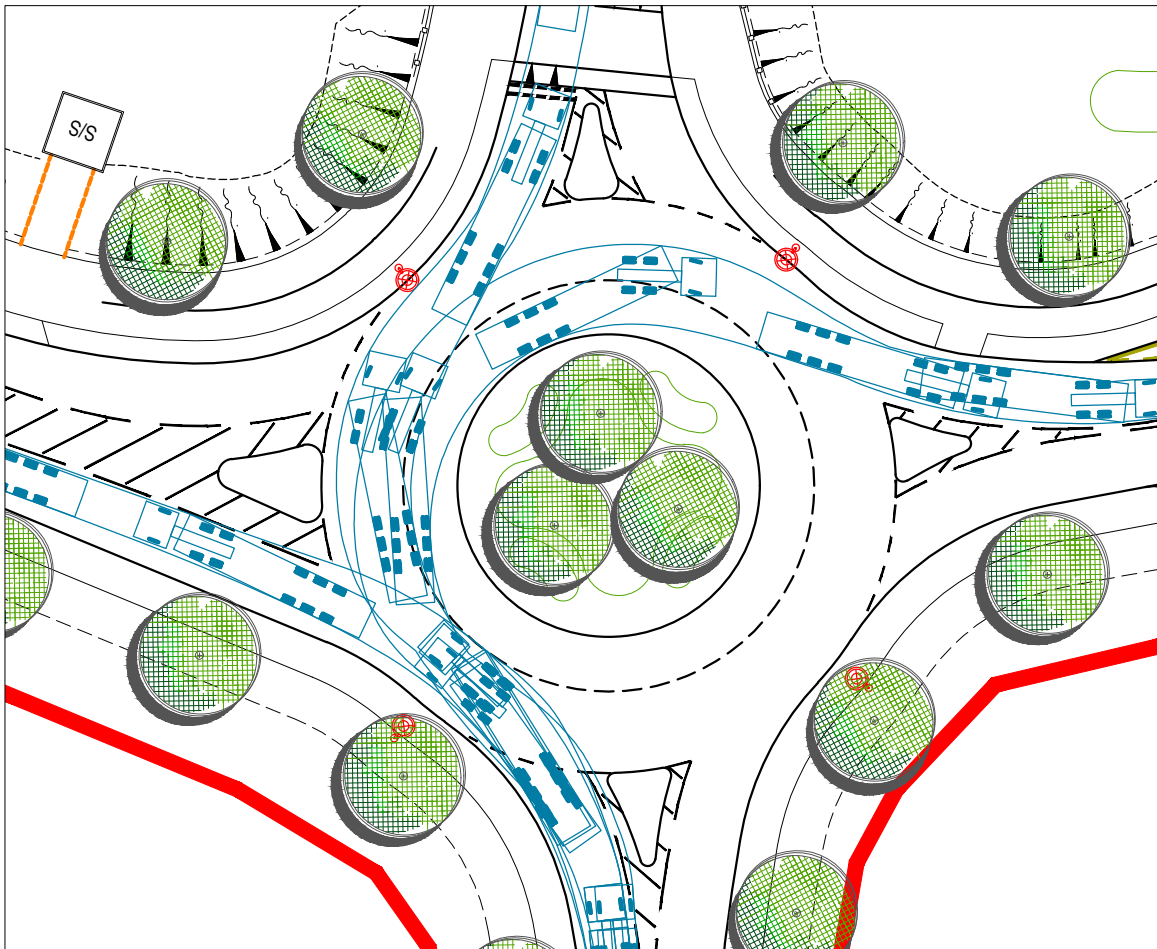

ENTRY FROM SOUTHERN ARM

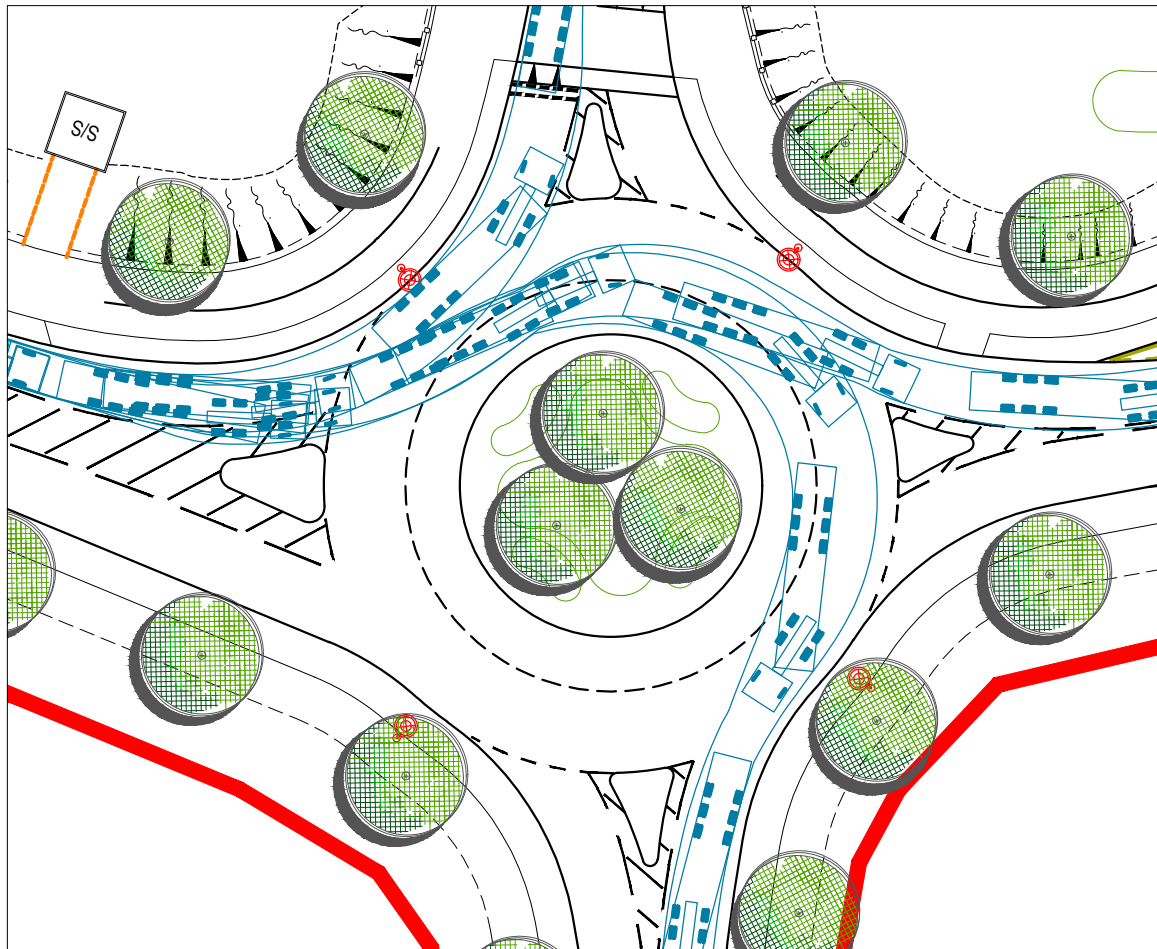

ENTRY FROM WESTERN ARM

- NOTES**
1. This drawing is to be read in conjunction with all relevant documents and specifications.
 2. Dimensions are not to be scaled.

KEY



16.5m articulated vehicle - forward gear



P3	Layout updated.	03/09/2025	AH	CS
P2	Layout updated.	16/07/2025	AH	CS
Rev.	Description	Date	By	Chkd

**Glanville**
Survey > Plan > Engineer

 Civil Engineering

 Structural Engineering

 Transport Planning

 Highways Engineering

 Building Surveying

 Geomatics

Hertfordshire | Oxfordshire | Cambridgeshire | Bristol

Client :		Legal & General (Strategic Land North Horsham) Limited	
Project :		Mowbray (Land North of Horsham)	
Title :		RMA2 - Employment Land Swept Path Analysis - Western Roundabout 16.5m Articulated Vehicle	
Engineer : A. Harper		Date : February 2025	
Director : J. Birch		Scale : 1: 500 @ A3	
Status :		PRELIMINARY	
Drawing No.		MOW-RMA2-PH2-6201	Rev P3