



NOTES

1. This drawing is to be read in conjunction with all relevant documents and specifications.
2. Dimensions are not to be scaled.

KEY

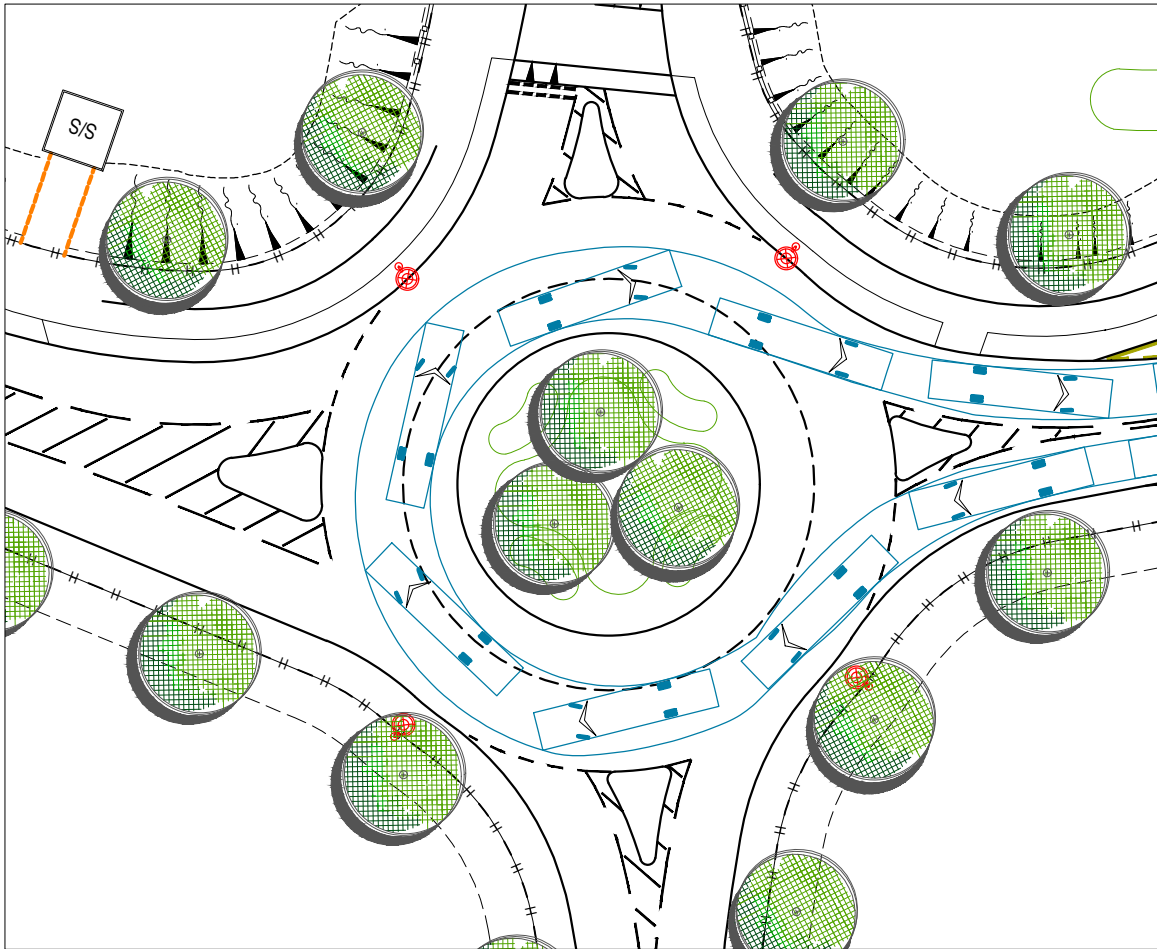

WESTERN ROUNDABOUT

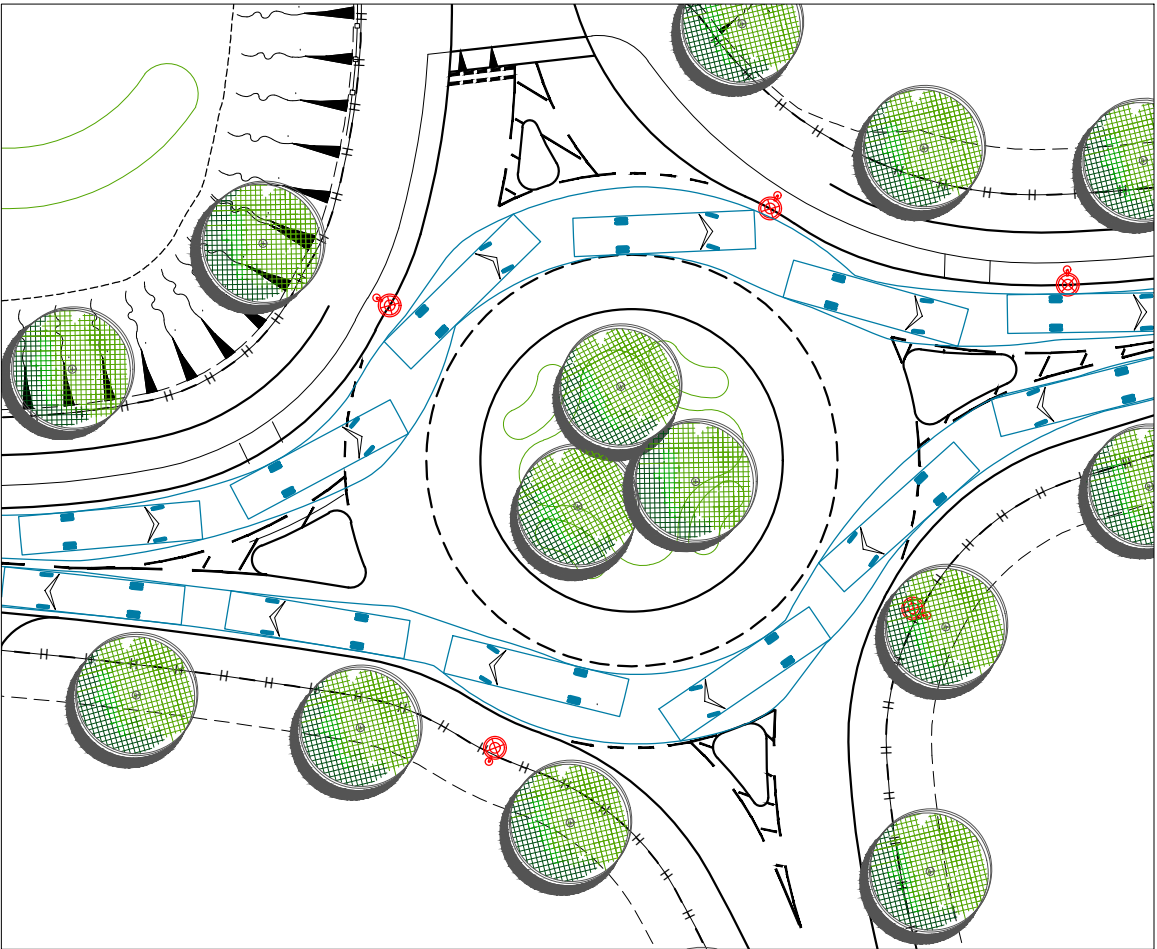

EASTERN ROUNDABOUT

P3	Layout updated.	03/09/2025	AH	CS
P2	Layout updated.	31/07/2025	AH	CS
Rev.	Description	Date	By	Chkd



- Civil Engineering

Structural Engineering

Transport Planning
- Highways Engineering

Building Surveying

Geomatics
- Hertfordshire | Oxfordshire | Cambridgeshire | Bristol

Client :
Legal & General
(Strategic Land North Horsham) Limited

Project :
Mowbray (Land North of Horsham)

Title :
RMA2 – Employment Land
Swept Path Analysis
12m Bus

Engineer : A. Harper Date : February 2025

Director : J. Birch Scale : 1: 500 @ A3

Status :
PRELIMINARY

Drawing No.
MOW-RMA2-PH2-6203

Rev
P3