




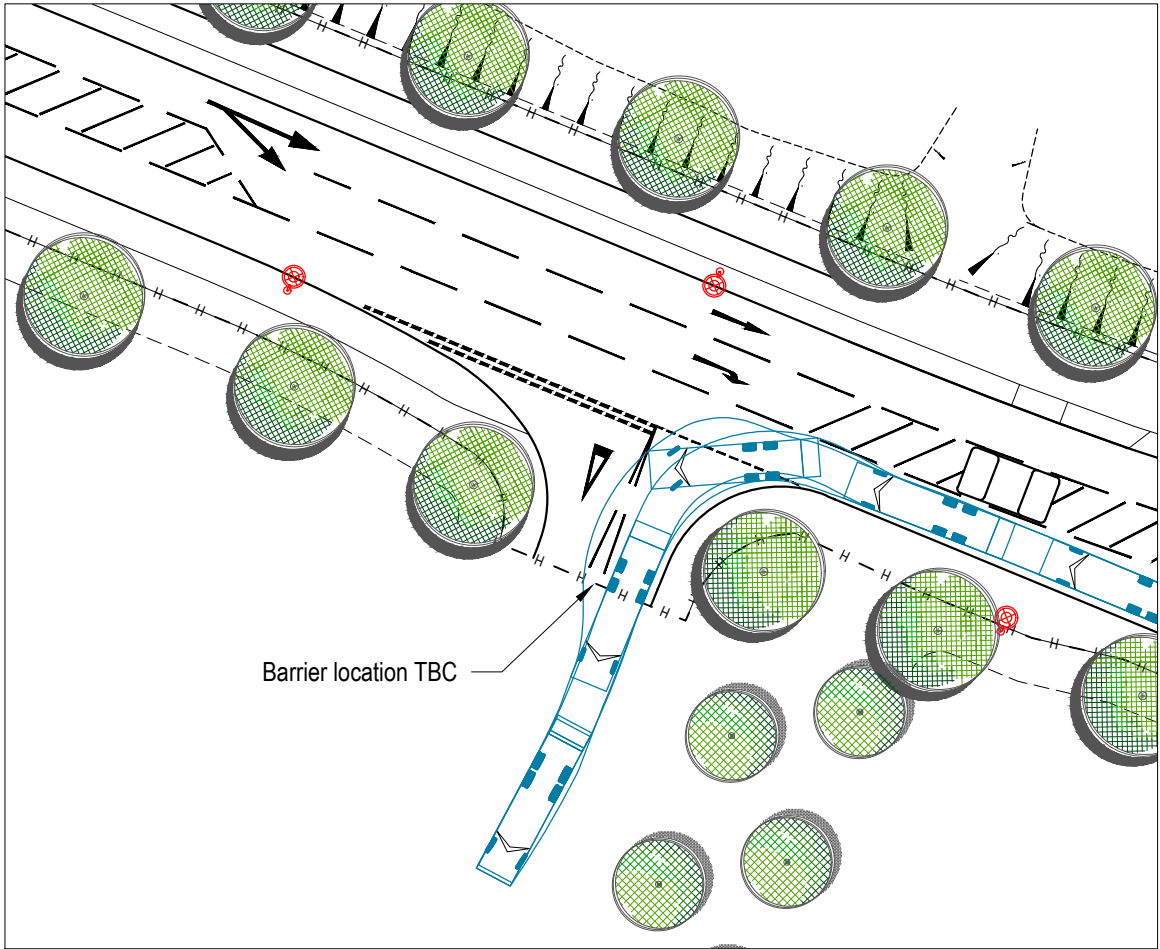


LEFT-TURN - ENTRY

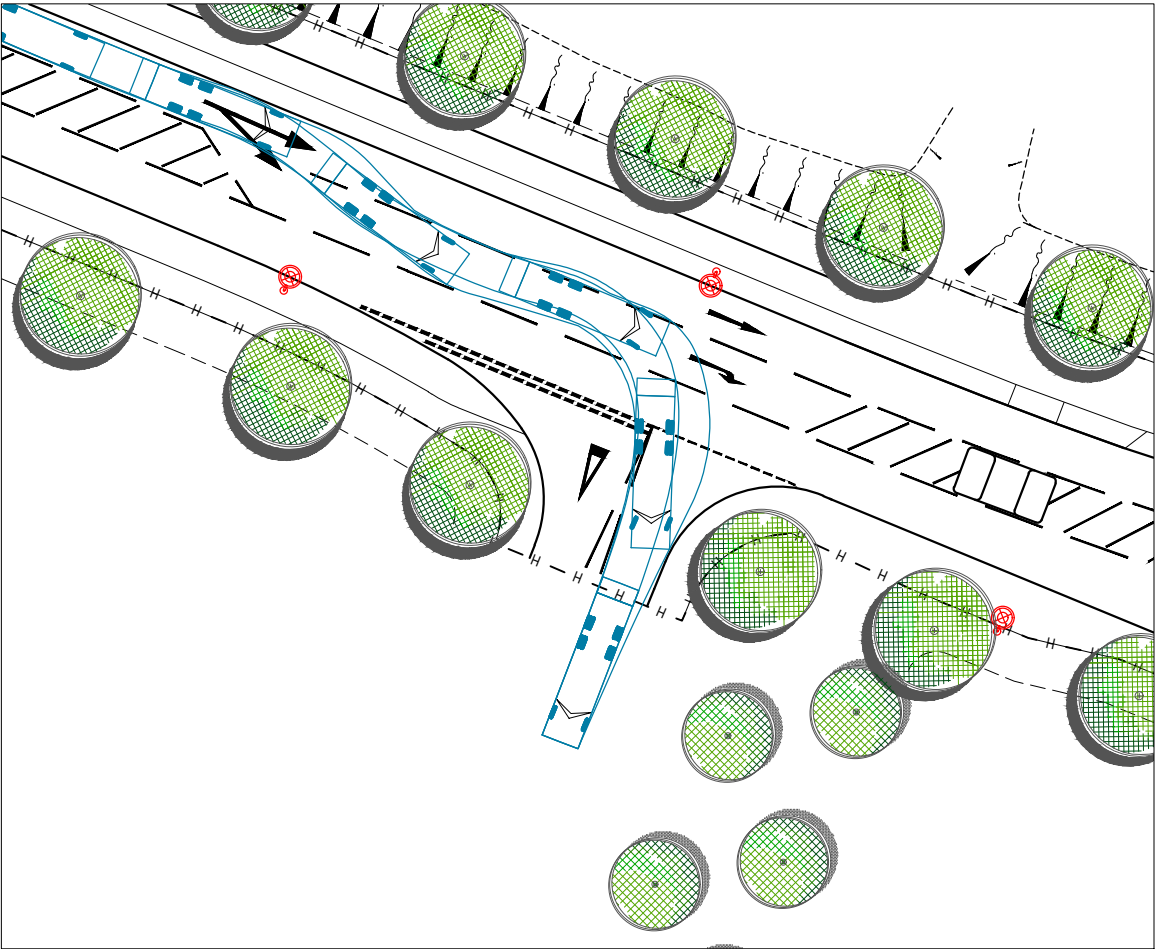

RIGHT-TURN - ENTRY

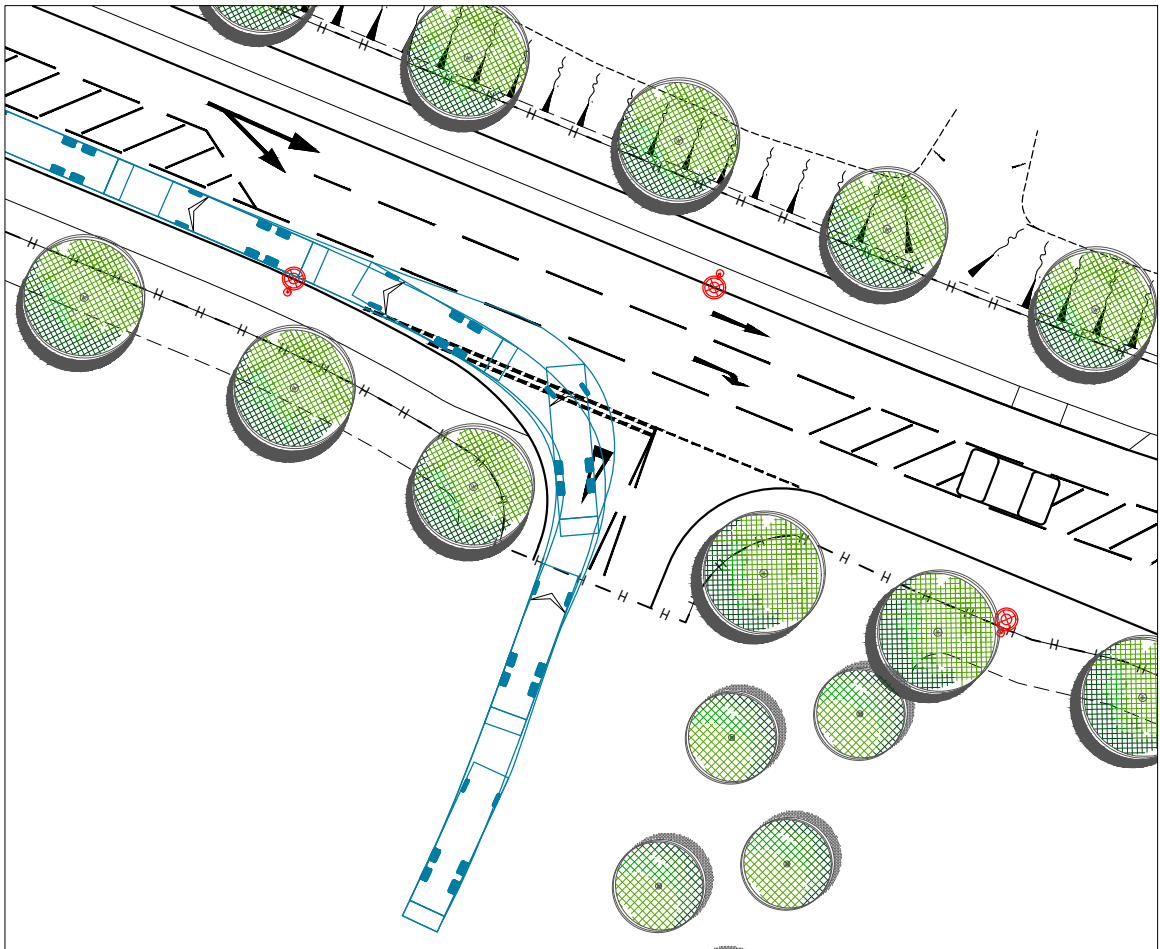

LEFT-TURN - EXIT

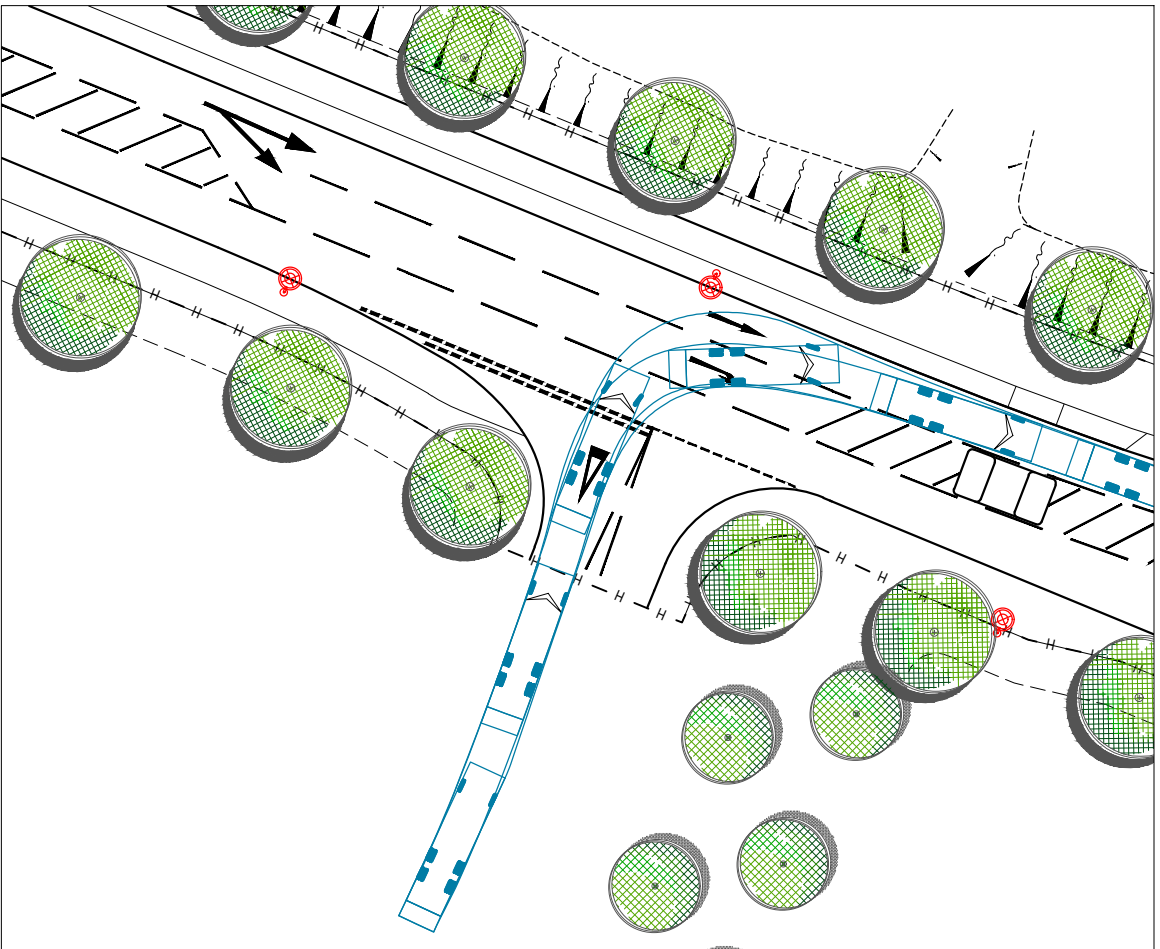

RIGHT-TURN - EXIT

NOTES

1. This drawing is to be read in conjunction with all relevant documents and specifications.
2. Dimensions are not to be scaled.

KEY



11.2m refuse vehicle - forward gear



P3	Layout updated.	03/09/2025	AH	CS
P2	Layout updated.	31/07/2025	AH	CS
Rev.	Description	Date	By	Chkd



Client : Legal & General
(Strategic Land North Horsham) Limited

Project : Mowbray (Land North of Horsham)

Title : RMA2 - Employment Land
Swept Path Analysis
11.2m Refuse Vehicle

Engineer : A. Harper Date : February 2025

Director : J. Birch Scale : 1: 500 @ A3

Status : PRELIMINARY

Drawing No. MOW-RMA2-PH2-6204

Rev P3