




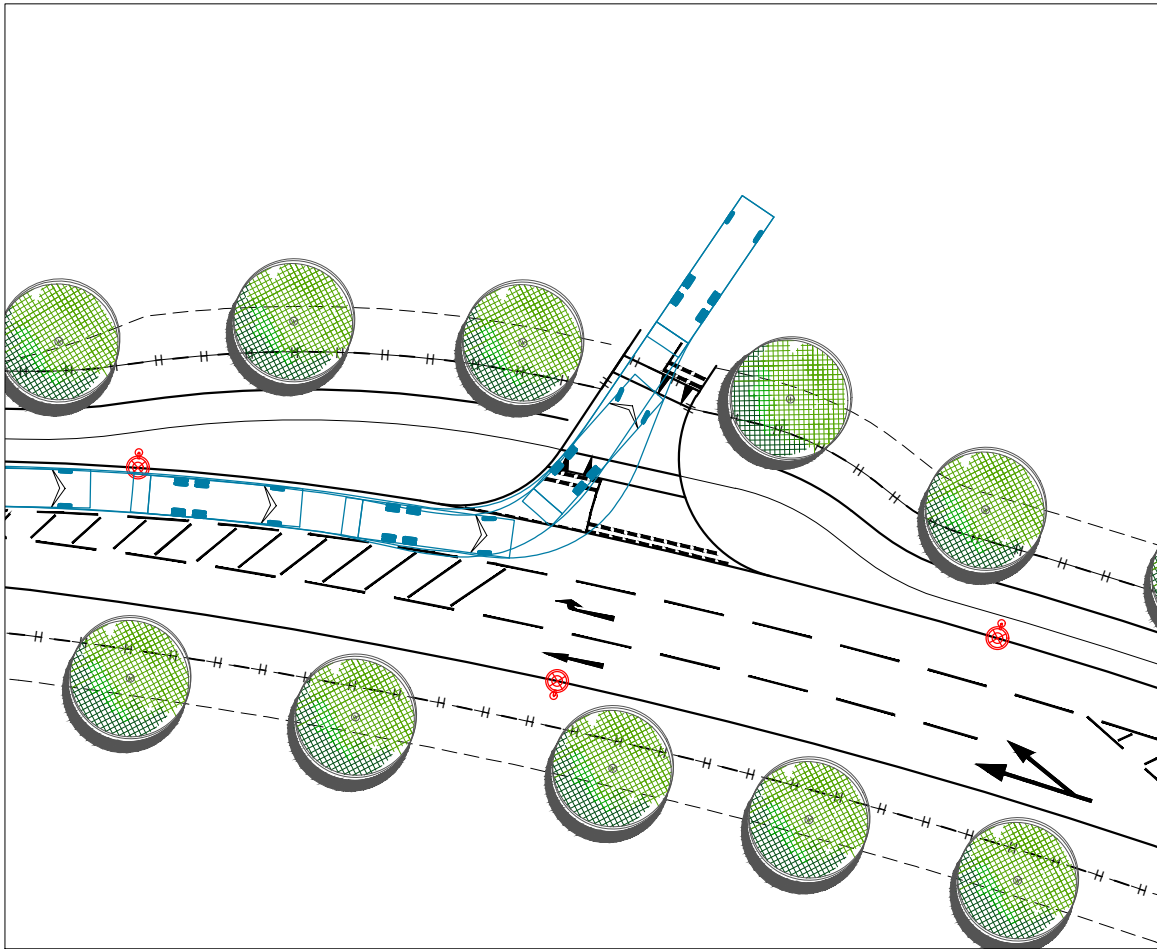


LEFT-TURN - ENTRY

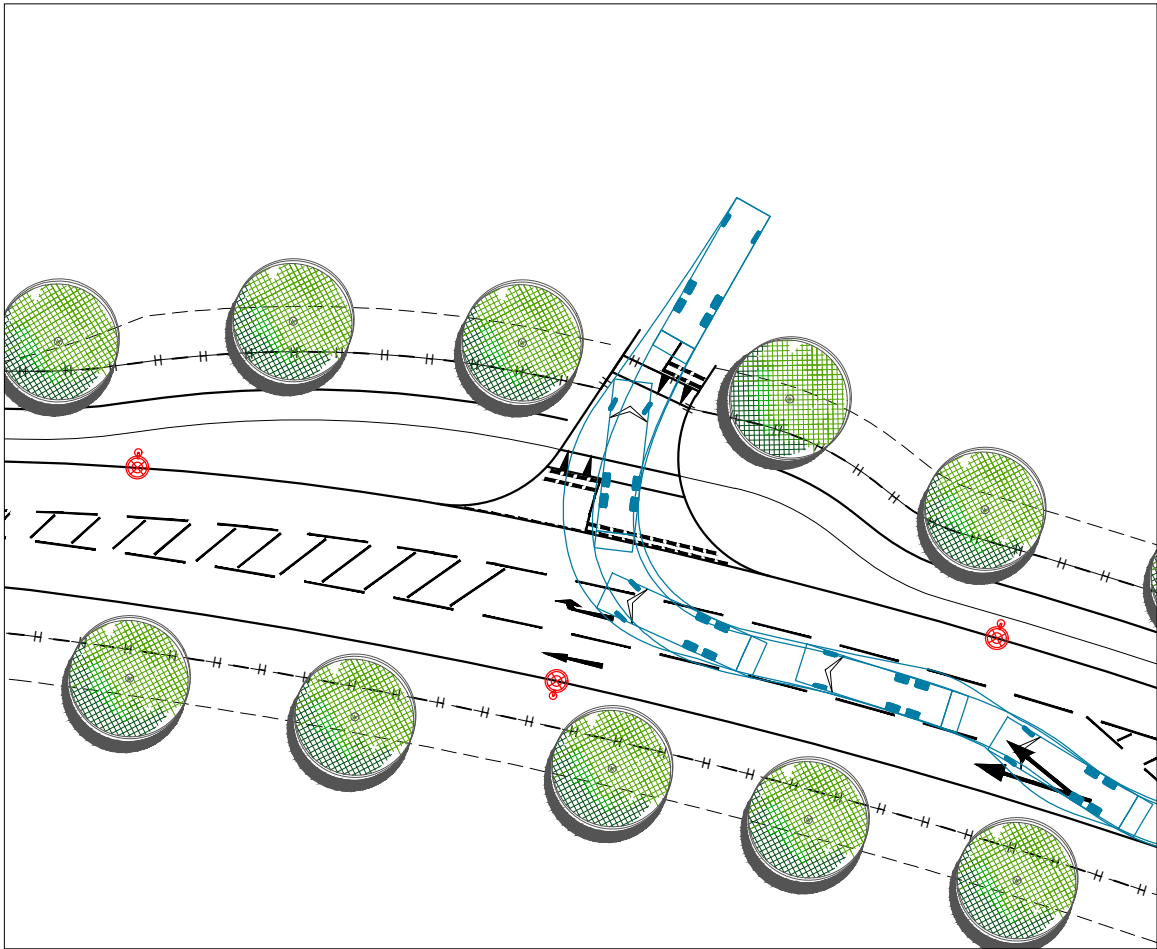

RIGHT-TURN - ENTRY

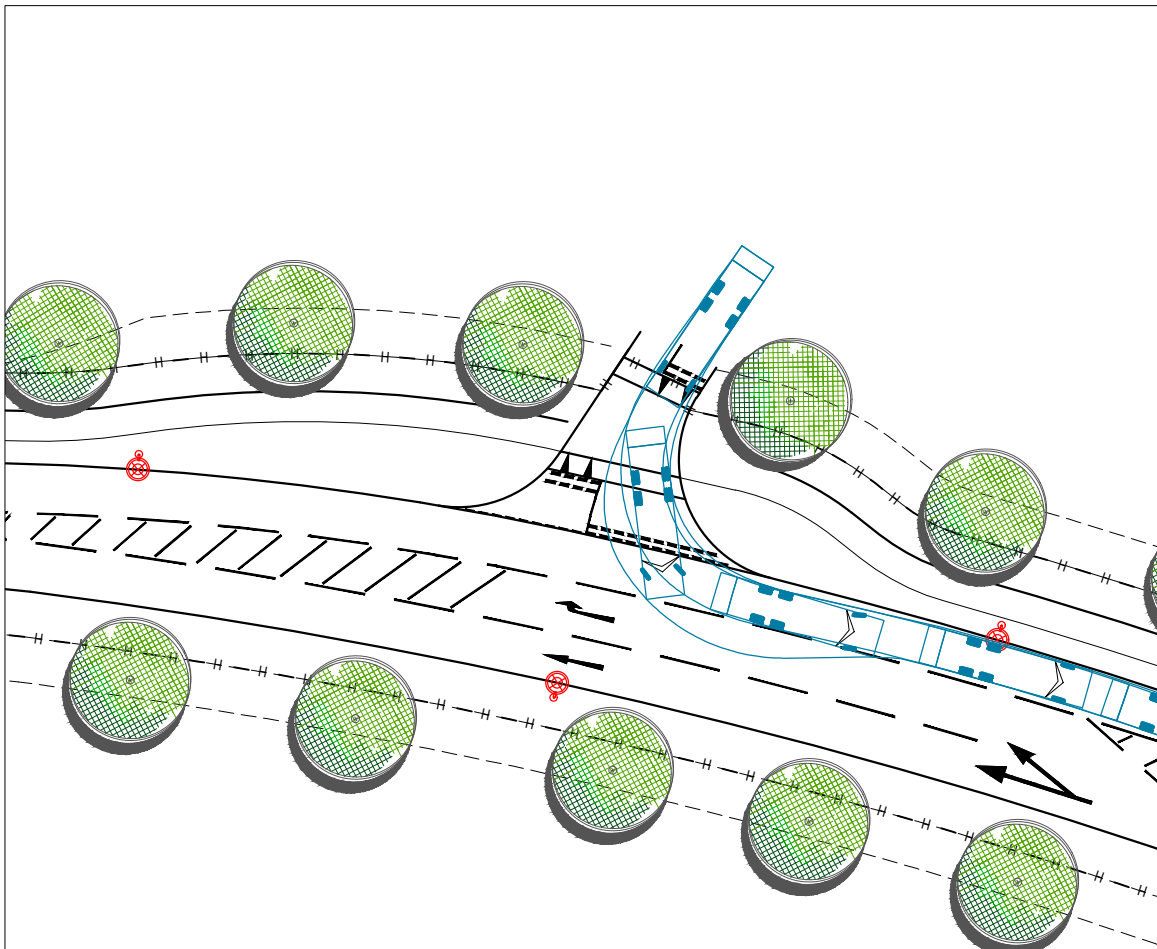

LEFT-TURN - EXIT

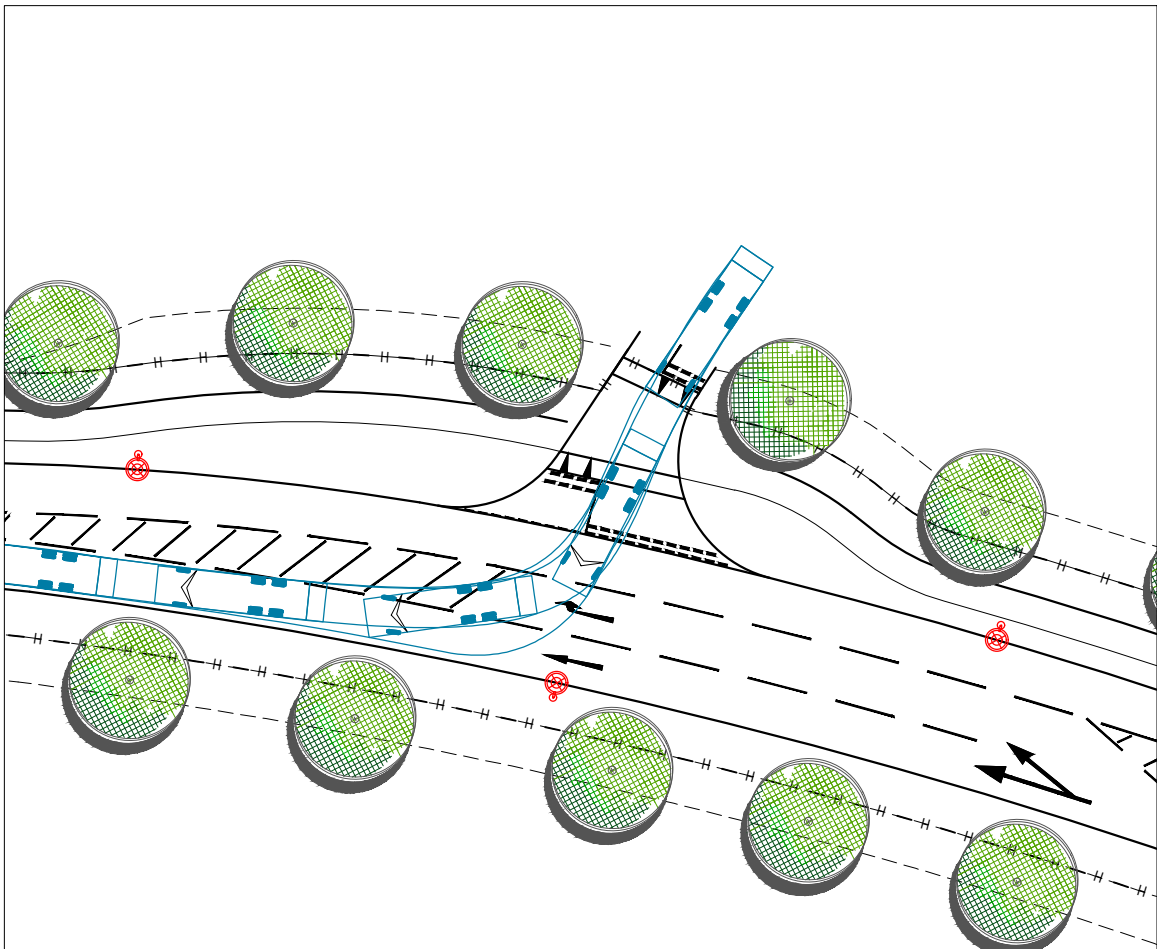

RIGHT-TURN - EXIT

NOTES

1. This drawing is to be read in conjunction with all relevant documents and specifications.
2. Dimensions are not to be scaled.


KEY



11.2m refuse vehicle - forward gear



P3	Layout updated.	03/09/2025	AH	CS
P2	Layout updated.	31/07/2025	AH	CS
Rev.	Description	Date	By	Chkd

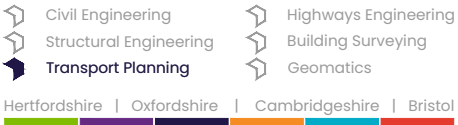

Client :	Legal & General (Strategic Land North Horsham) Limited
Project :	Mowbray (Land North of Horsham)
Title :	RMA2 - Employment Land Swept Path Analysis 11.2m Refuse Vehicle
Engineer : A. Harper	Date : February 2025
Director : J. Birch	Scale : 1: 500 @ A3
Status :	PRELIMINARY

Drawing No.	MOW-RMA2-PH2-6205	Rev	P3
-------------	-------------------	-----	----