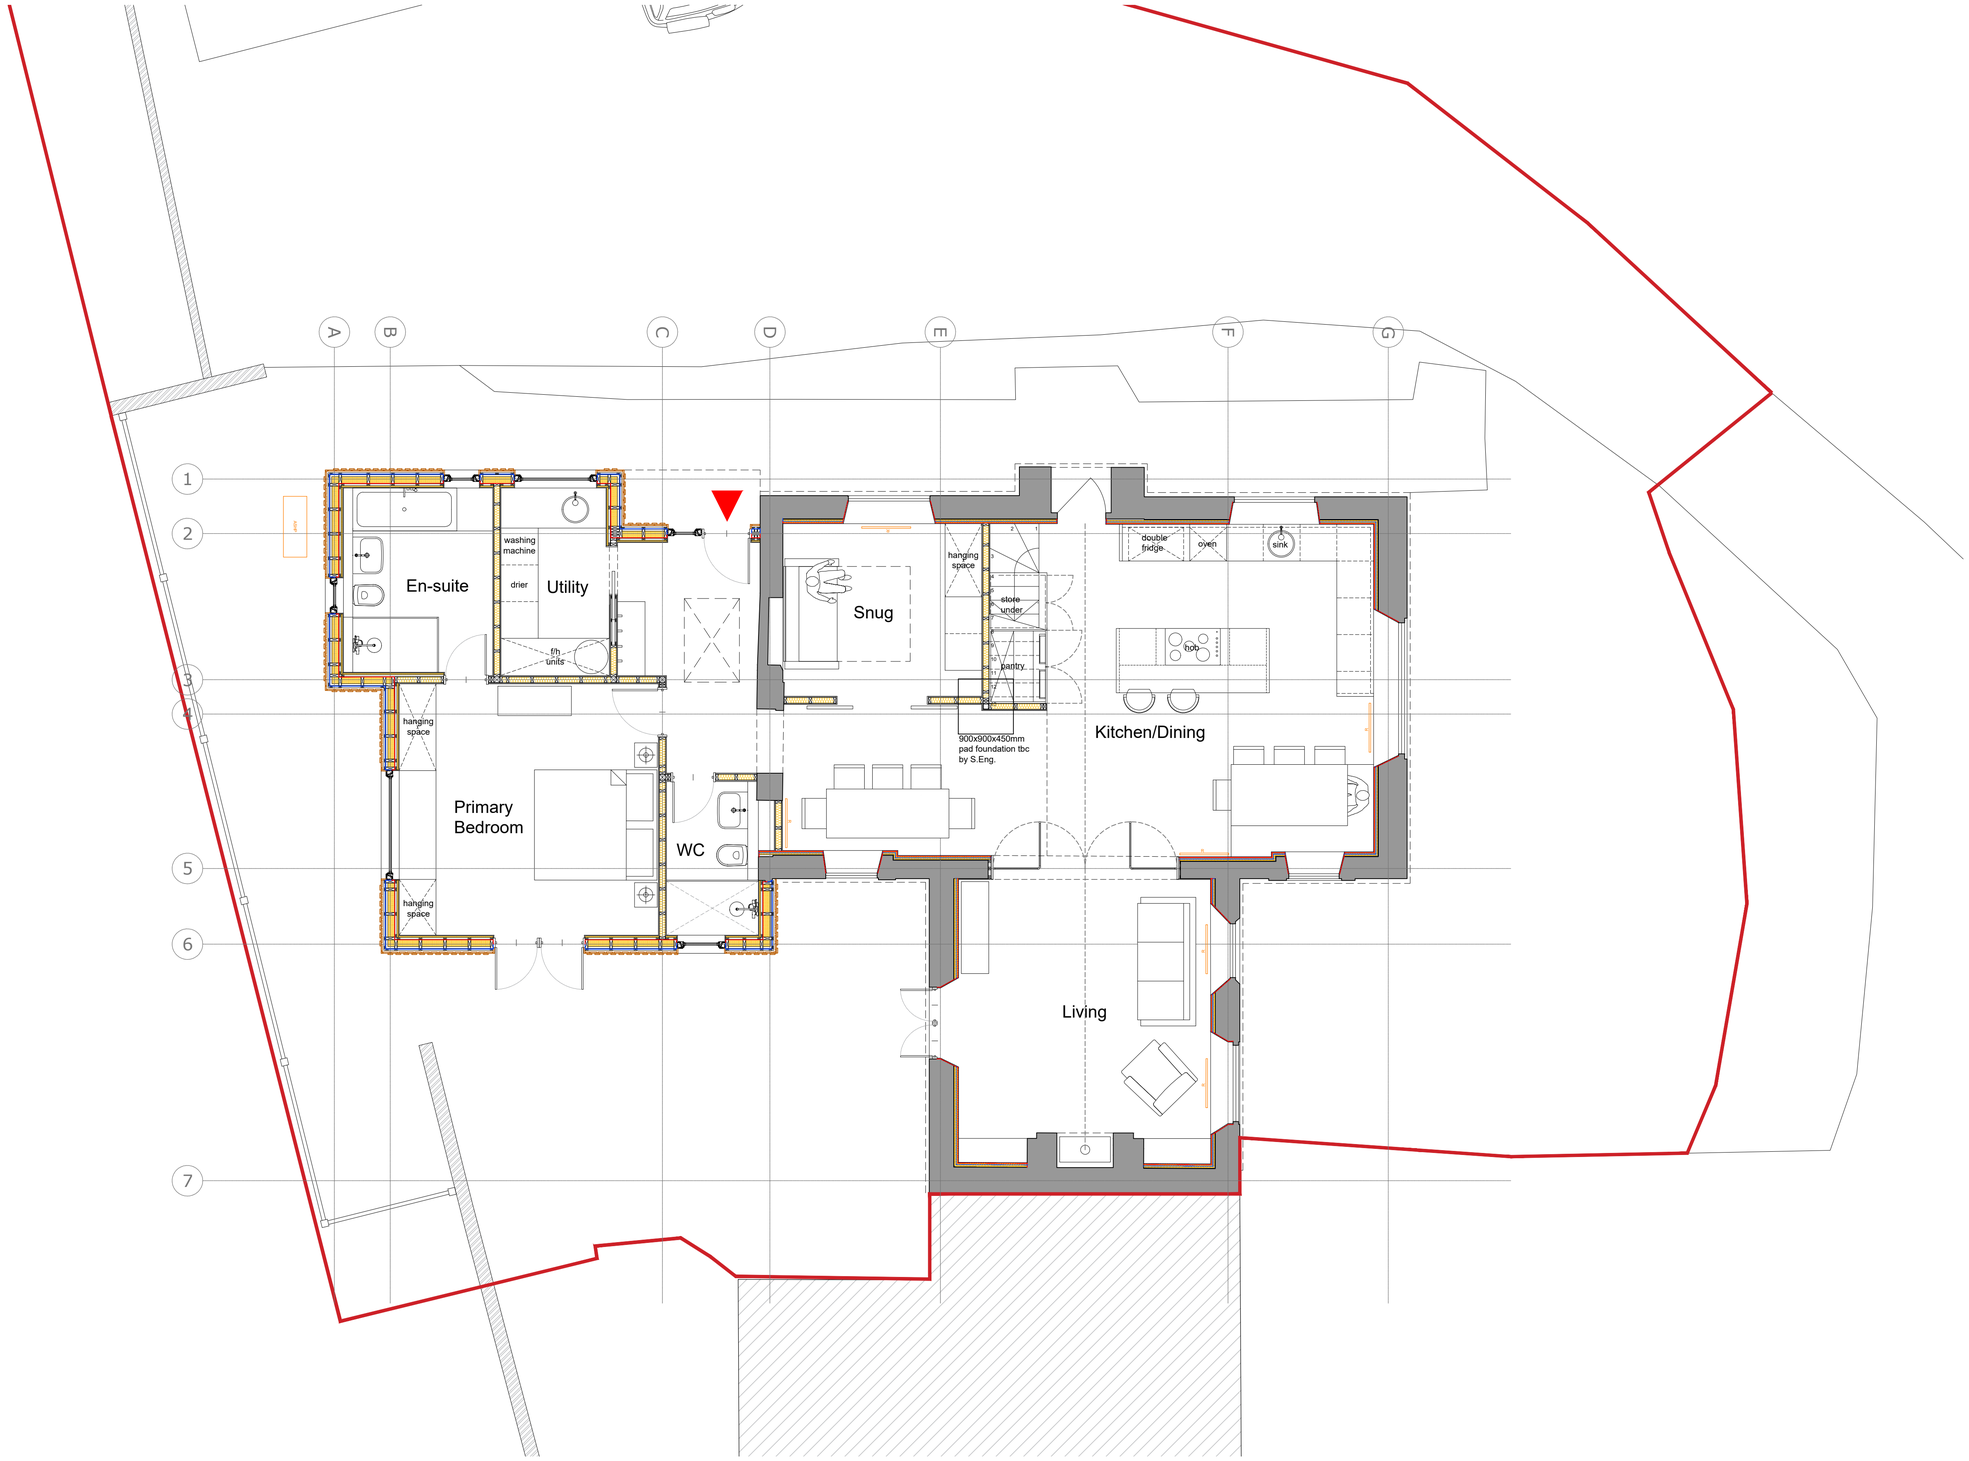

1 Proposed Ground Floor Plan

1:50

1:20

0 100 500 1000 1500 2000mm

1:50

0 0.5 1 2 3 4 5M

GENERAL NOTES:

THIS DRAWING IS THE COPYRIGHT OF RXA AND SHOULD NOT BE COPIED OR REPRODUCED WITHOUT WRITTEN CONSENT. ALL DIMENSIONS MUST BE CHECKED ON SITE. DO NOT SCALE OFF THIS DRAWING EXCEPT FOR PLANNING PURPOSES. THIS DRAWING MUST BE READ IN CONJUNCTION WITH THE SPECIFICATION OF WORKS. ALL WORKS MUST BE CARRIED OUT IN ACCORDANCE WITH THE STATUTORY AUTHORITIES.

NOTES:

REVISIONS:

Rev	Date	Details	Rev By	Chkd By
A	10.03.25	Issued to Planning	SM	-

RX Architects Limited

Rye Creative Centre, New Road, Rye, East Sussex TN31 7LS

t 01797 217220

e studio@rxarchitects.com

www . rxarchitects . com

JOB NUMBER: 00424

PROJECT NAME:

The Old School House
Steyning Road
West Sussex, BN44 3DD

CLIENT:

Andy and Judy Piercy

STATUS	SCALE	DATE
P	1:50 @ A1	11/10/24

DRAWING NAME:

Proposed Ground Floor Plan

DRAWING NUMBER: 00424_P_225

REV: A