

Existing SW Elevation

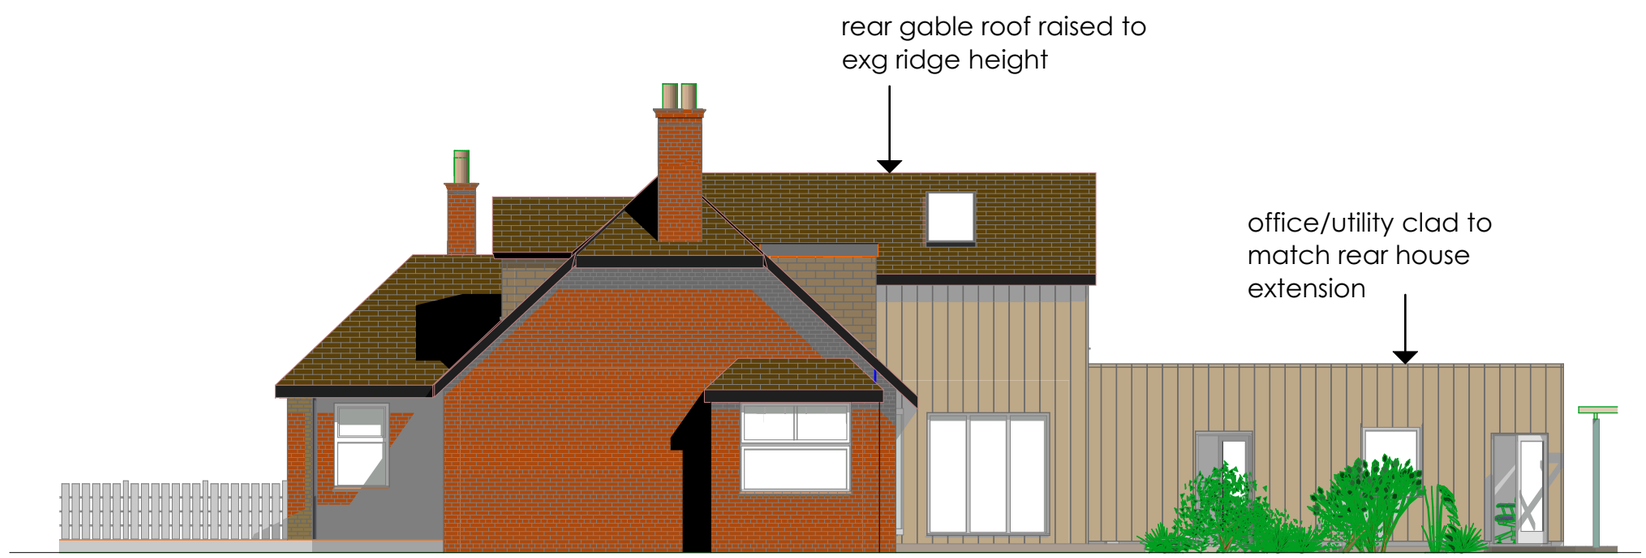

Proposed SW Elevation

Owl Cottage, Blackgate Lane, Henfield BN5 9HA

Exg and Proposed South West Elevations

0 1m 5m

owen powell Architects & Surveyors
82 Gloucester Road Brighton BN1 4AP
01273 69 66 55 op@owen-powell.com

Oct 2024 | 1:100 @ A3 | 2407/8