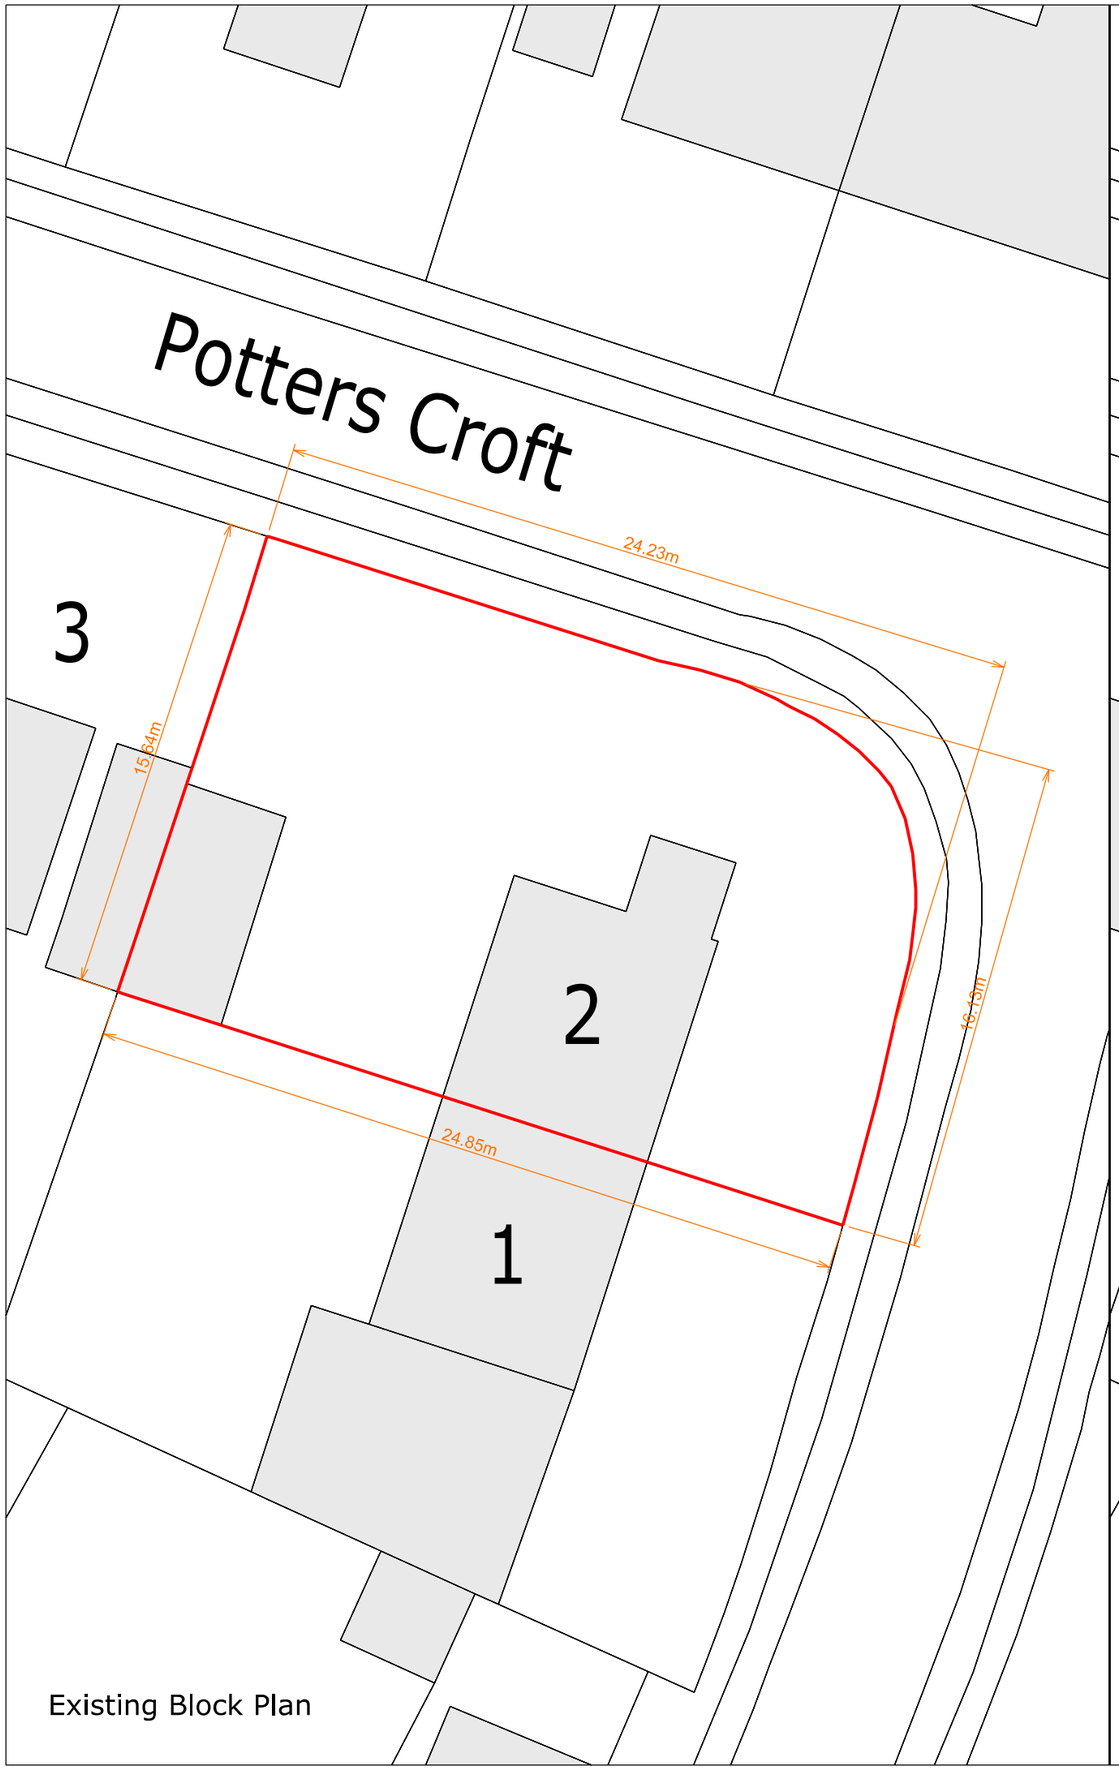

Existing Block Plan

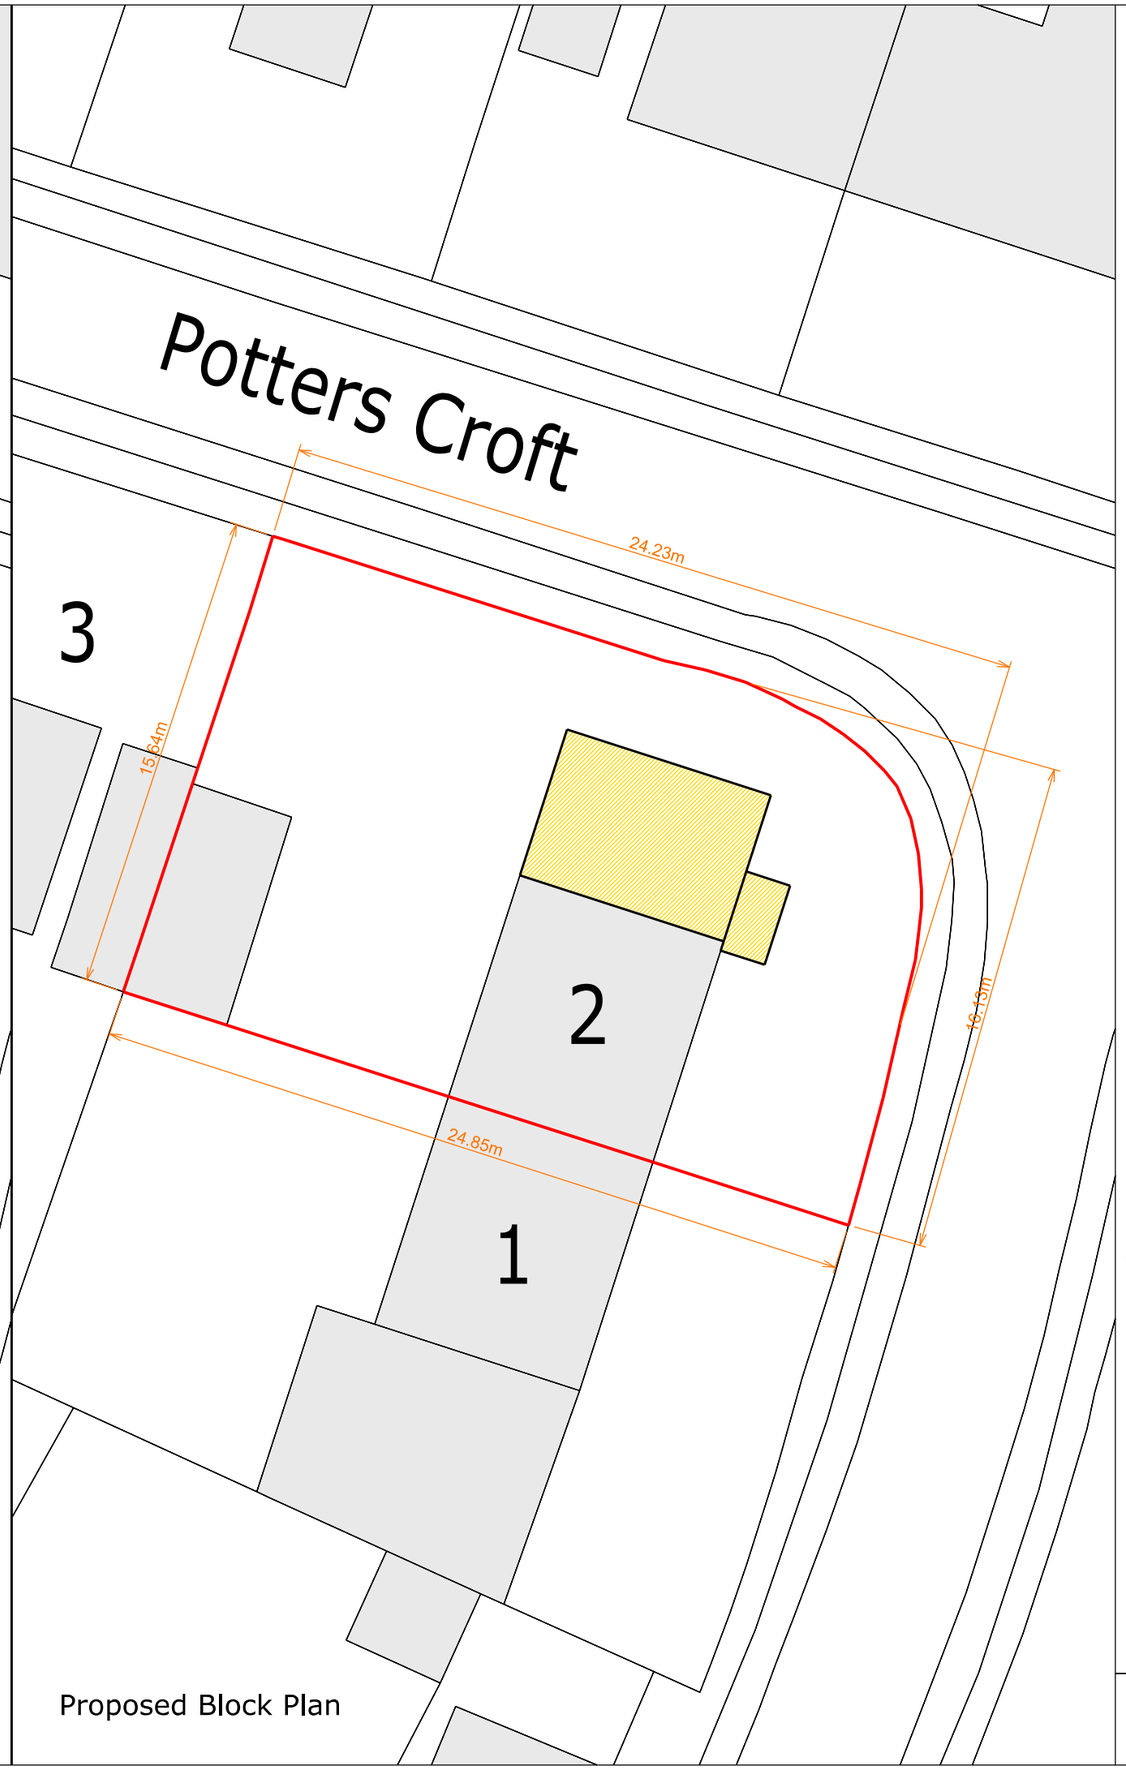

Proposed Block Plan

McCarron Architects

Do not scale from this drawing. Dimensions to be verified on site by contractor prior to commencement of work.

This is the copyright of the practice and may not be reproduced in part or in whole without the prior written consent of the practice.

- Proposed wall
- Existing wall
- Existing removed
- Proposed rooflight
- Boundary line
- Proposed beam
- 1.8m head height
- 1.5m head height

NOTES

N

REV	DATE	DESCRIPTION
-	-	-
-	-	-
-	-	-
-	-	-
-	-	-

JOB DESCRIPTION

Proposed two storey side extension, landscaping alterations, floor plan redesign and all associated works

ADDRESS

2 Potters Croft
Horsham
RH13 5LR

DRAWING DESCRIPTION

Existing and Proposed Block Plans

SCALE	SHEET SIZE
1:200	**A3**

DATE	REVISION
02-04-2025	**-**

DRAWINGS NUMBER

246 - 101

SCALE BAR

2M 4M 6M 8M