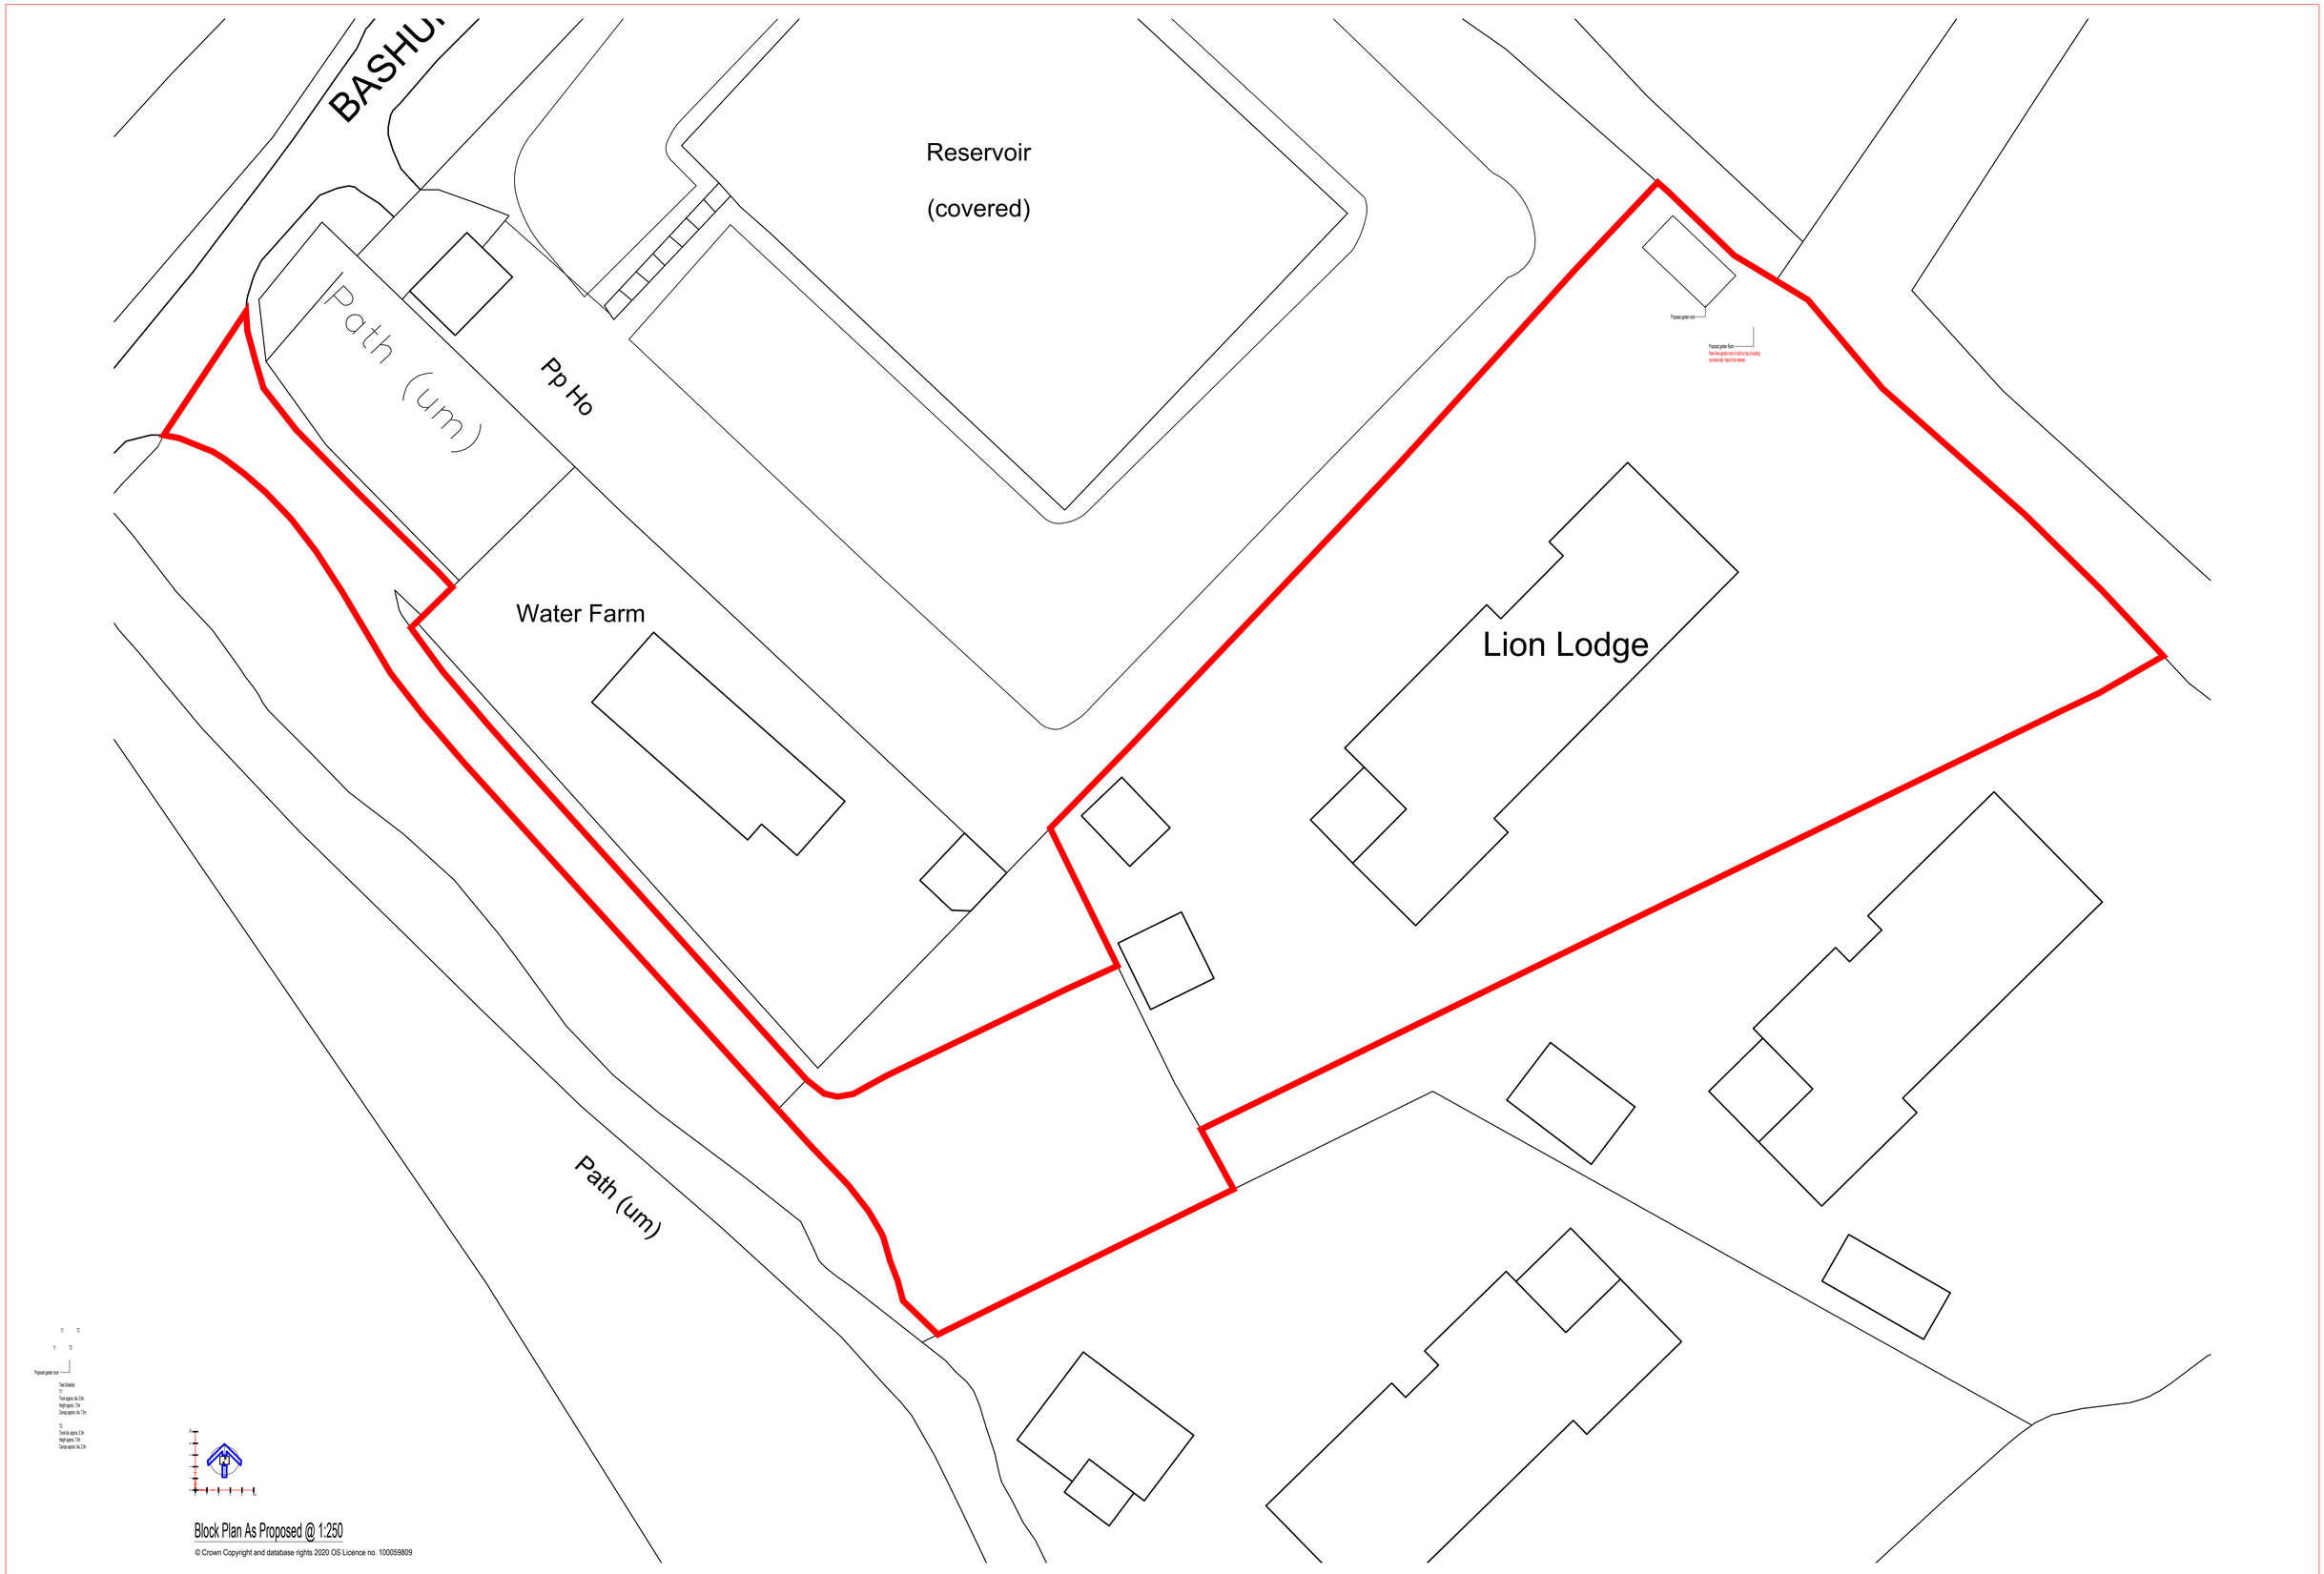

Block Plan As Proposed @ 1:250

© Crown Copyright and database rights 2020 OS Licence no. 100059809

VIVID GREEN Space For Life 2 Woodberry Grove Finchley London N12 0DR	Name Allan Gage Site Address Lion Lodge Bashurst Hill Horsham RH13 0PB	Title Block Plan As Proposed	Drawn By Drawing No. 22505-02	Date March 2025 Rev A Scale 1:250

Sheet Size: A1