


Notes:
This drawing is protected by copyright. No part of this document may be reproduced, altered, or transmitted in any form or by any means without permission.
Do not scale off these drawings for construction purposes. If any discrepancies are found, please contact PWCR.

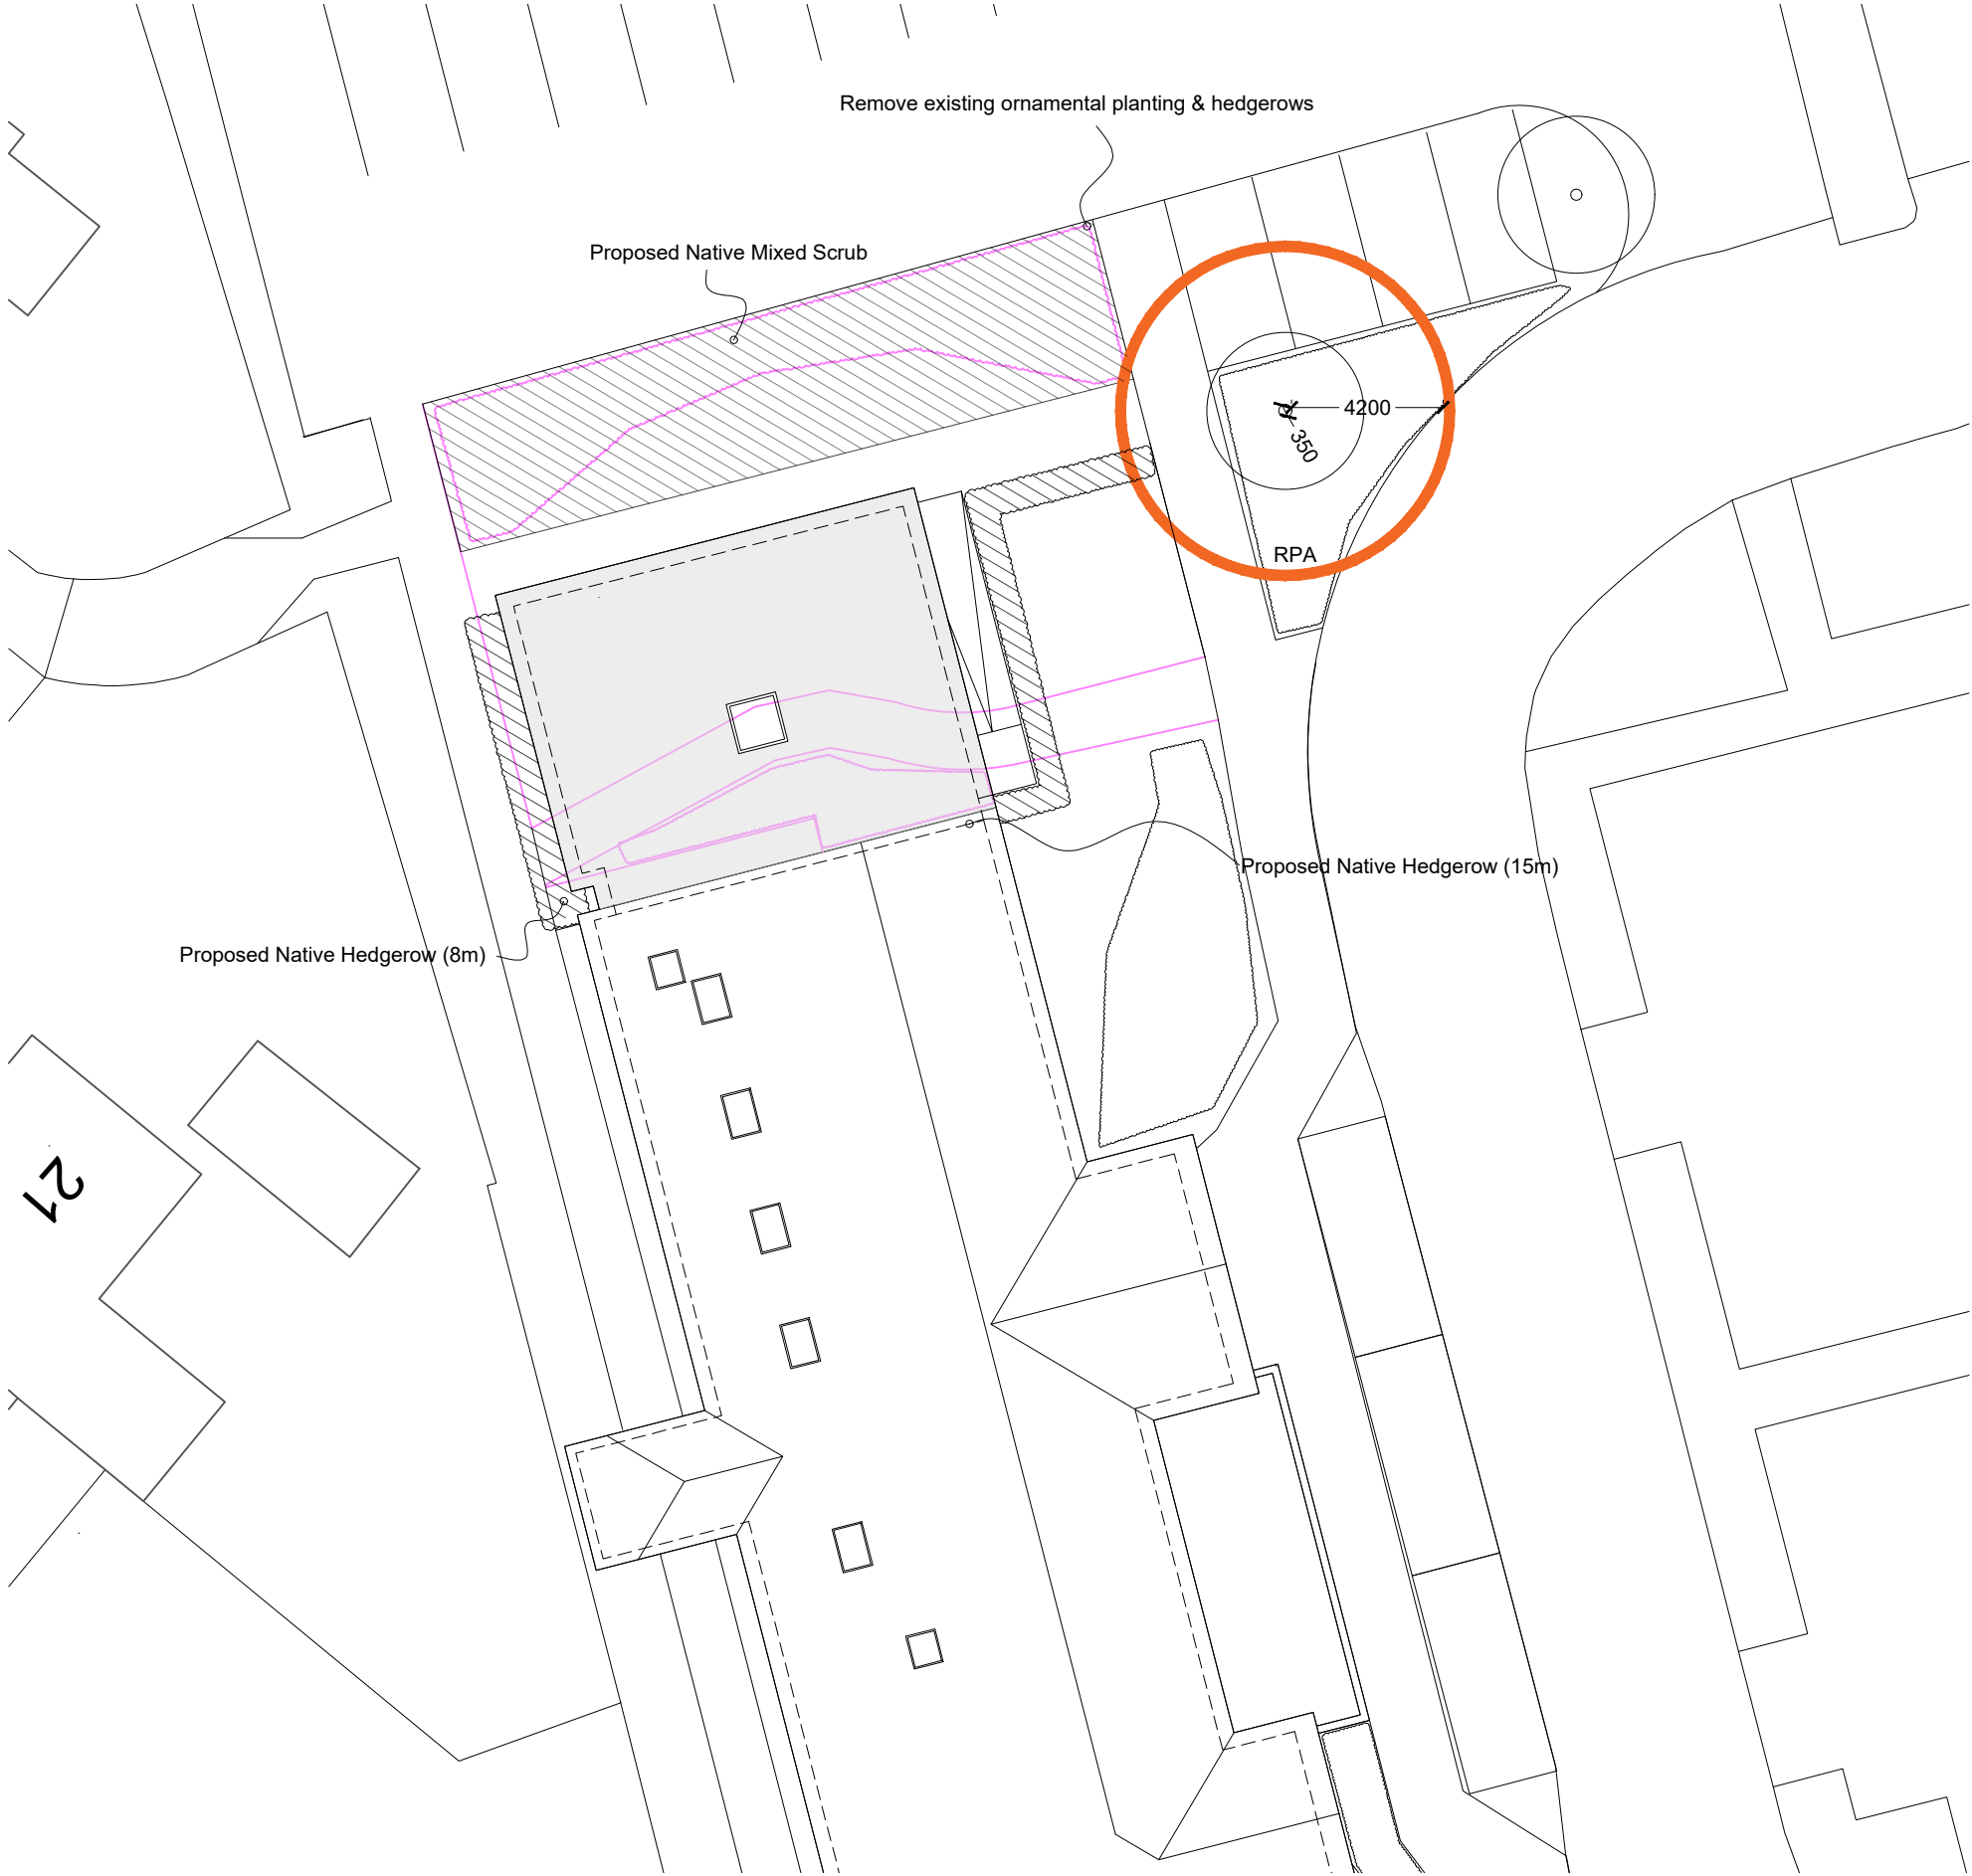

Suggested native species schedule

Mixed Scrub:

- 25% hawthorn
- 20% hazel
- 15% common dogwood
- 10% field maple
- 10% spindle
- 10% guelder rose
- 5% holly
- 5% dog rose

to be planted in informal groups at varied spacing, generally around 1-1.5 m centres, rather than as a uniform or regularly clipped planting bed. Some open edges and variation in structure should also be retained as the habitat develops.

Native Hedgerow:

- 50% hawthorn
- 15% hazel
- 10% field maple
- 10% common dogwood
- 5% spindle
- 5% guelder rose
- 5% holly

be planted as a double staggered row at approximately five plants per linear metre.

27

Rev	Description	Drawn By	Date
Client:	Holbrook Surgery	Drawn By:	LE
Dwg Title:	Illustrative Planting Scheme	Checked By:	-
Project:	Extension to Surgery, 9 Bartholomew Way, Horsham. RH12 5JL	Scale:	1:200 @A3
		Date:	July 2026
Job No.:	2521(26)	Dwg No.:	D08
		Revision:	-



ARCHITECTS | TOWN PLANNERS

