


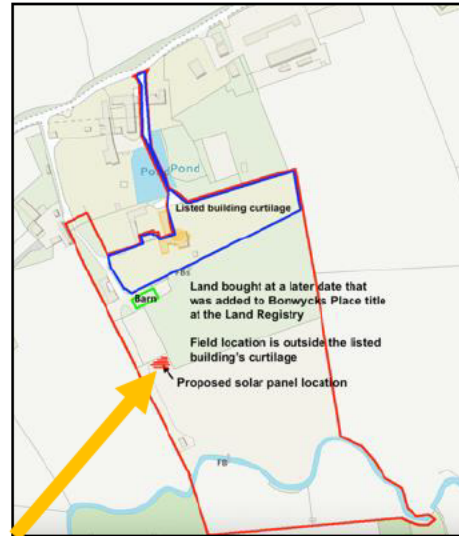

Location – north & west side



Project Title:
Bonwycks Place, Ifield
Wood, Ifield, Crawley
RH11 0LE

Drawing Title:
Solar Panel Installation
Site Photos & Plans

Drawing No:
Field / 05-26 / 104 v3

No of Pages = 8

Scale: July 2026
N/A

Planning



© Copyright 2026




Location – east side



Location – south side

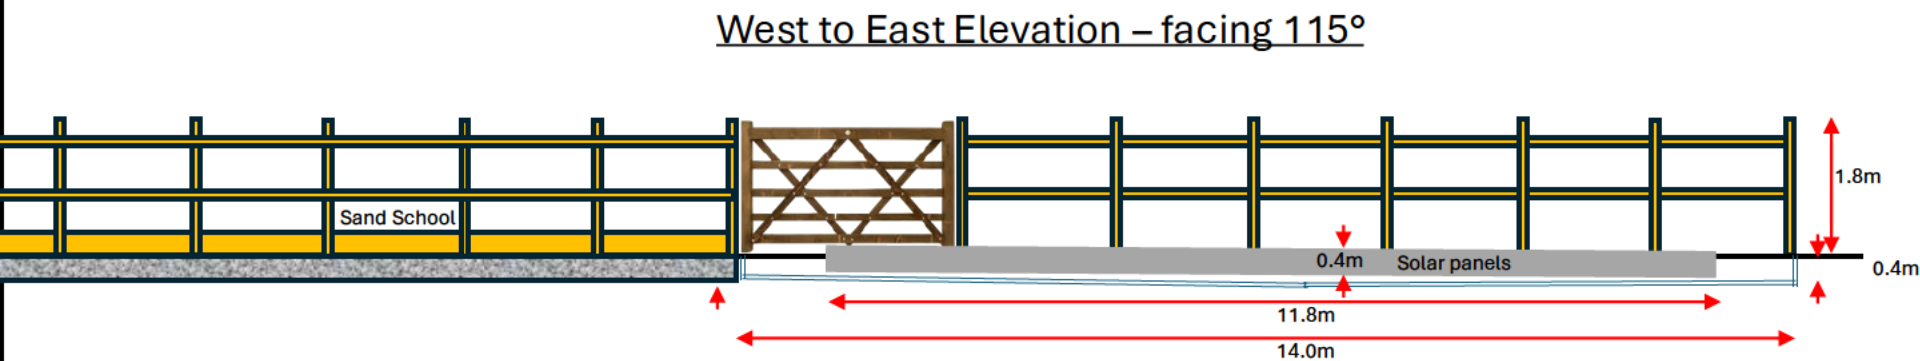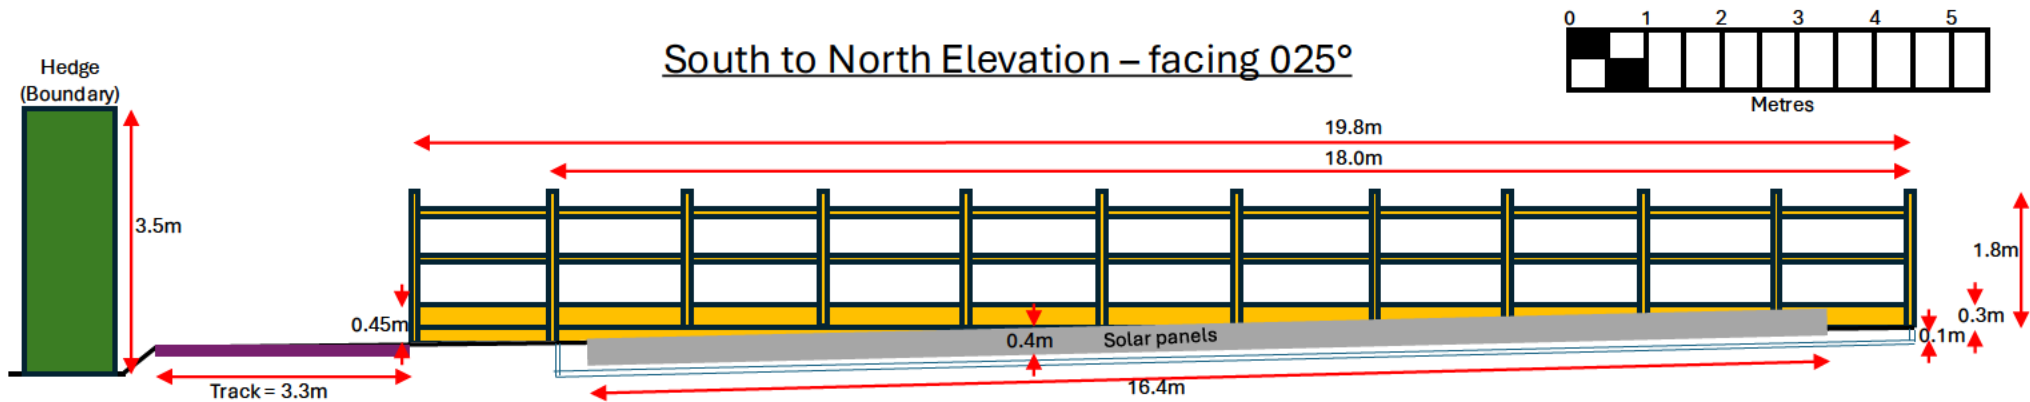

Solar Panel Dimensions

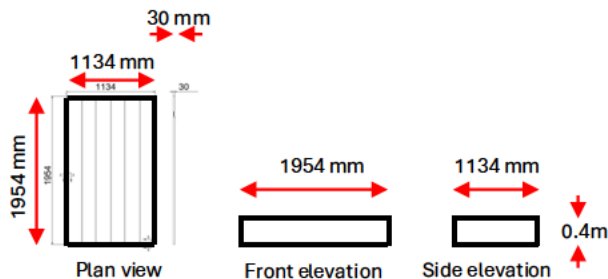



Specifications of Surround & Base

Materials for ground mounted solar panels to be laid on:


23x concrete gravel boards 1830l x 50h x 150d mm – laid all around boundary of area

Membrane (foundation) – underneath gravel

11 tonnes 10-20mm gravel/shingle to be 40-50mm high

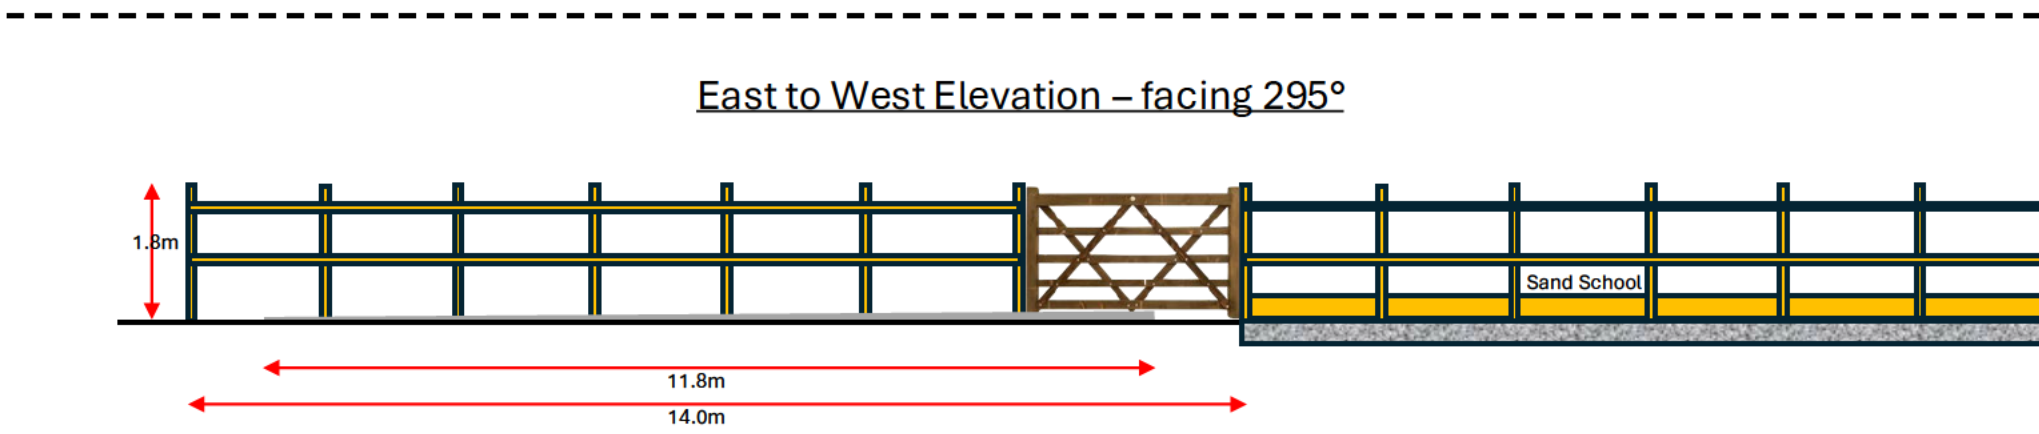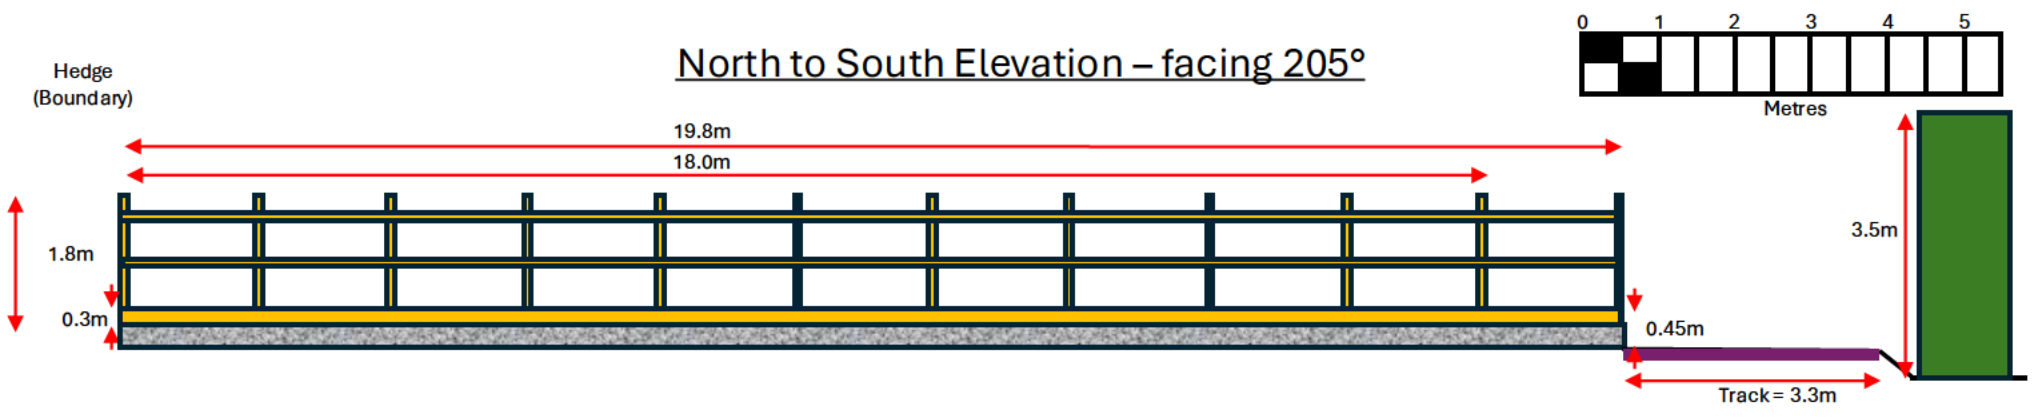



Solar Panel Dimensions

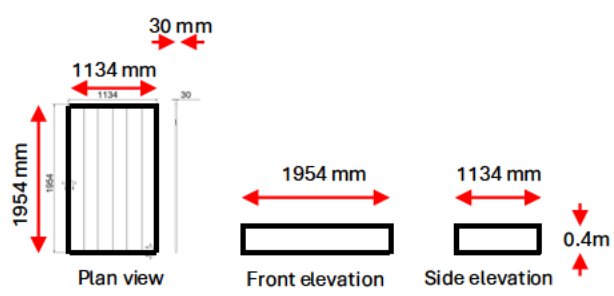


Specifications of Surround & Base


Materials for ground mounted solar panels to be laid on:

- 23x concrete gravel boards 1830l x 50h x 150d mm – laid all around boundary of area
- Membrane (foundation) – underneath gravel
- 11 tonnes 10-20mm gravel/shingle to be 40-50mm high

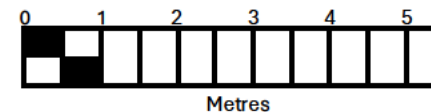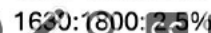


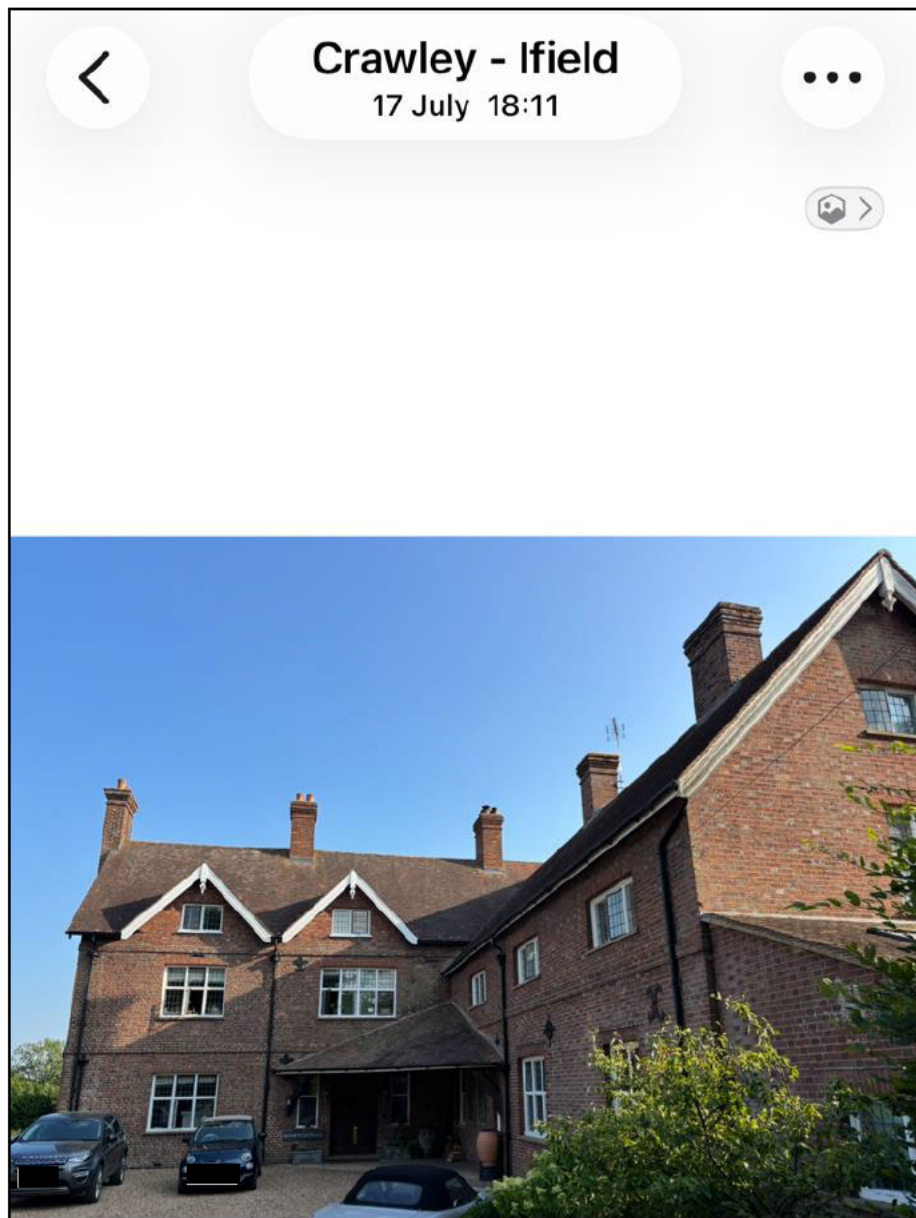


House – North

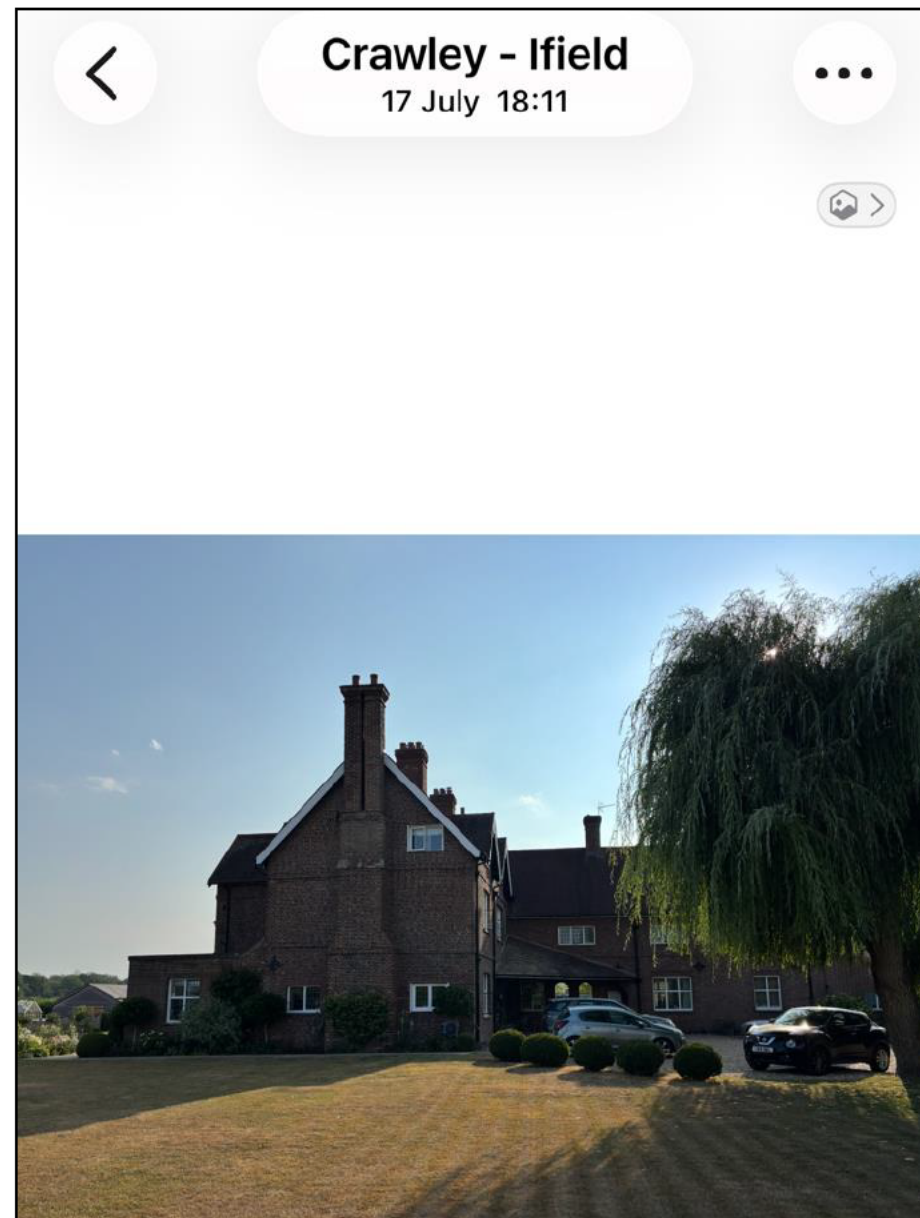


House – East

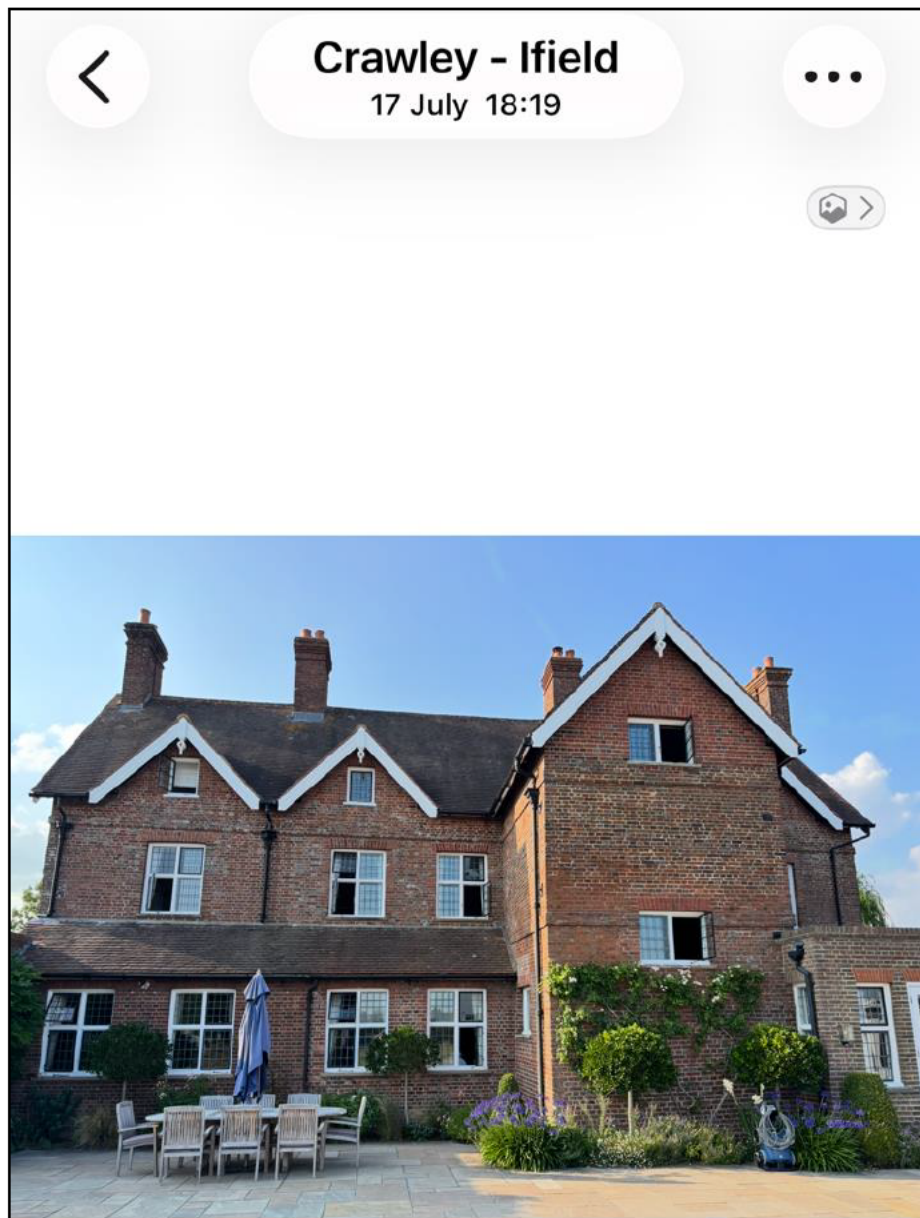


House – South

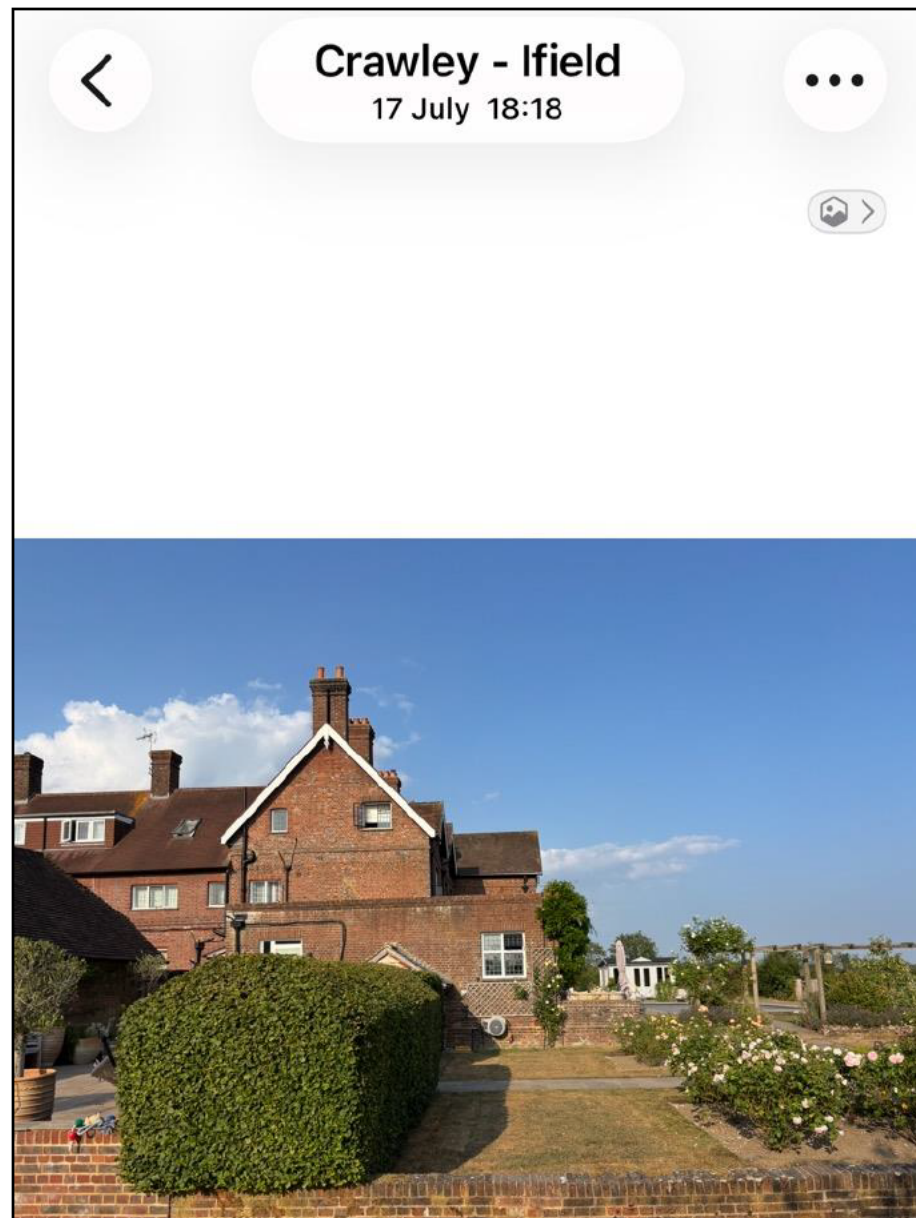


House – West

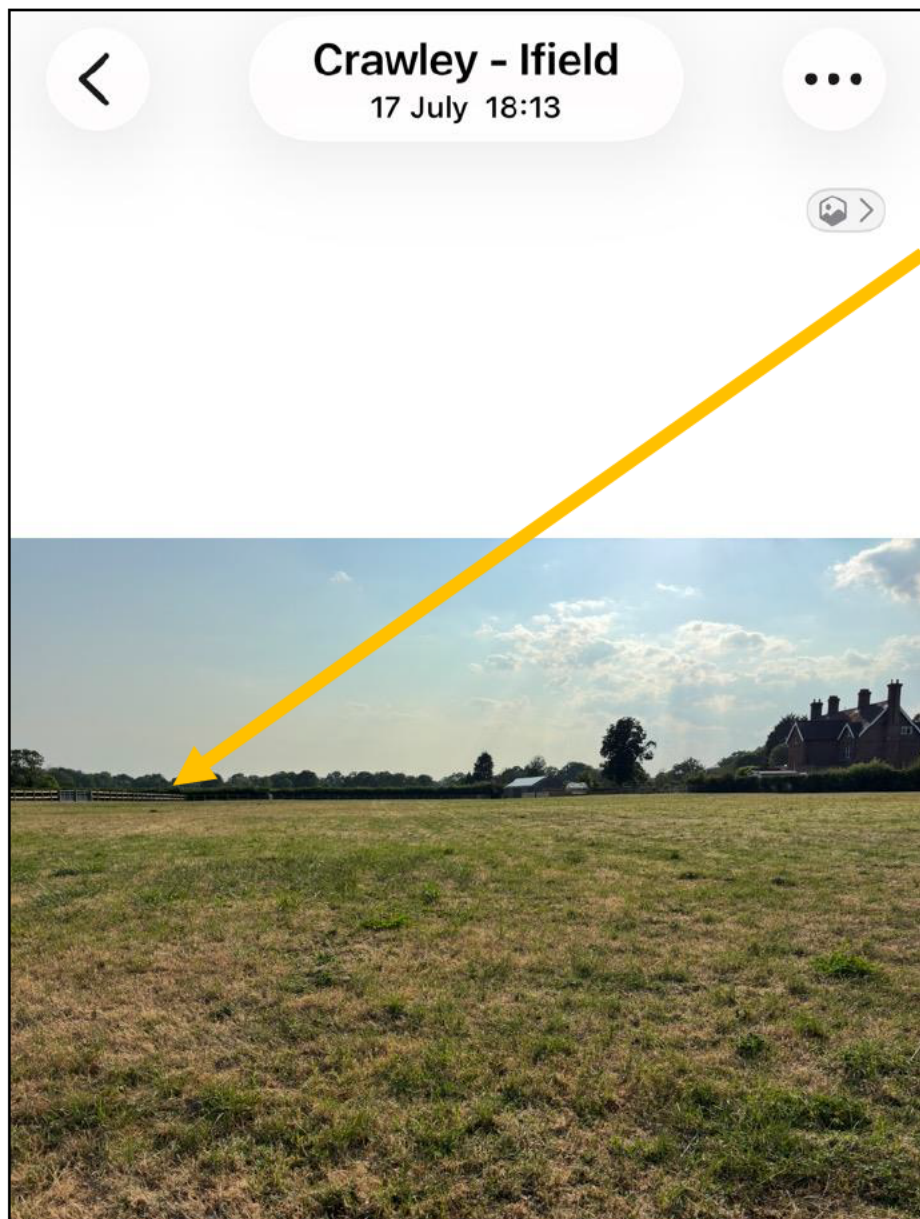


Area – west side

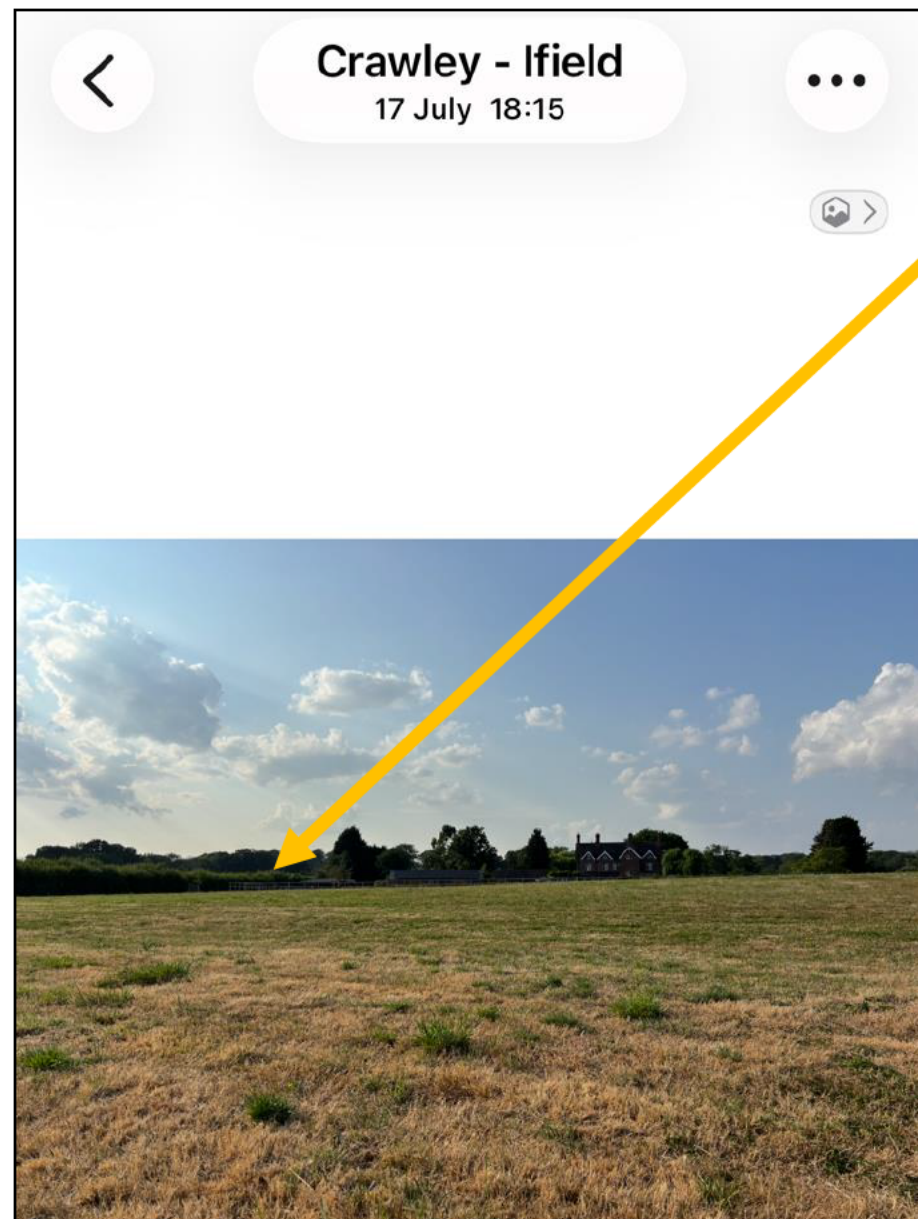

Area – south side

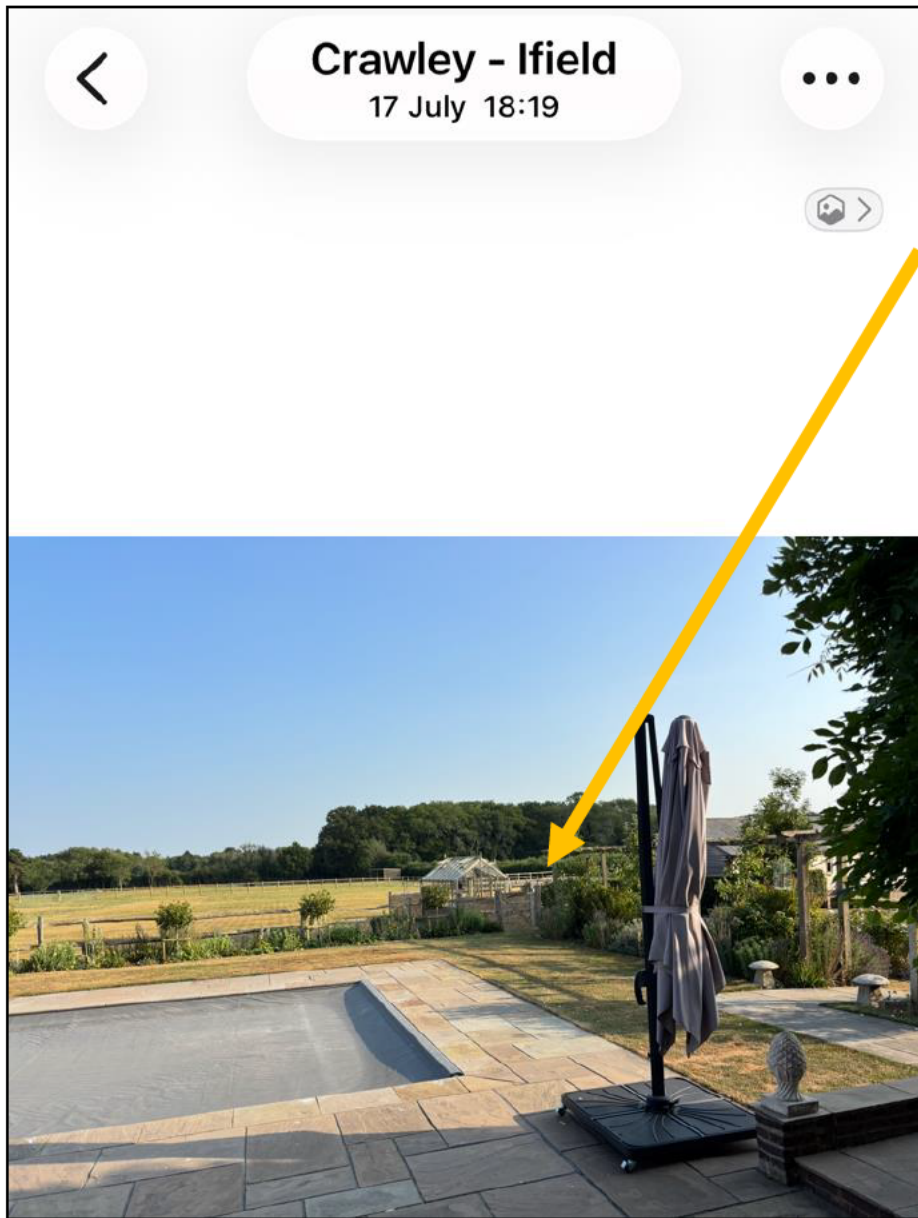

Area – from house

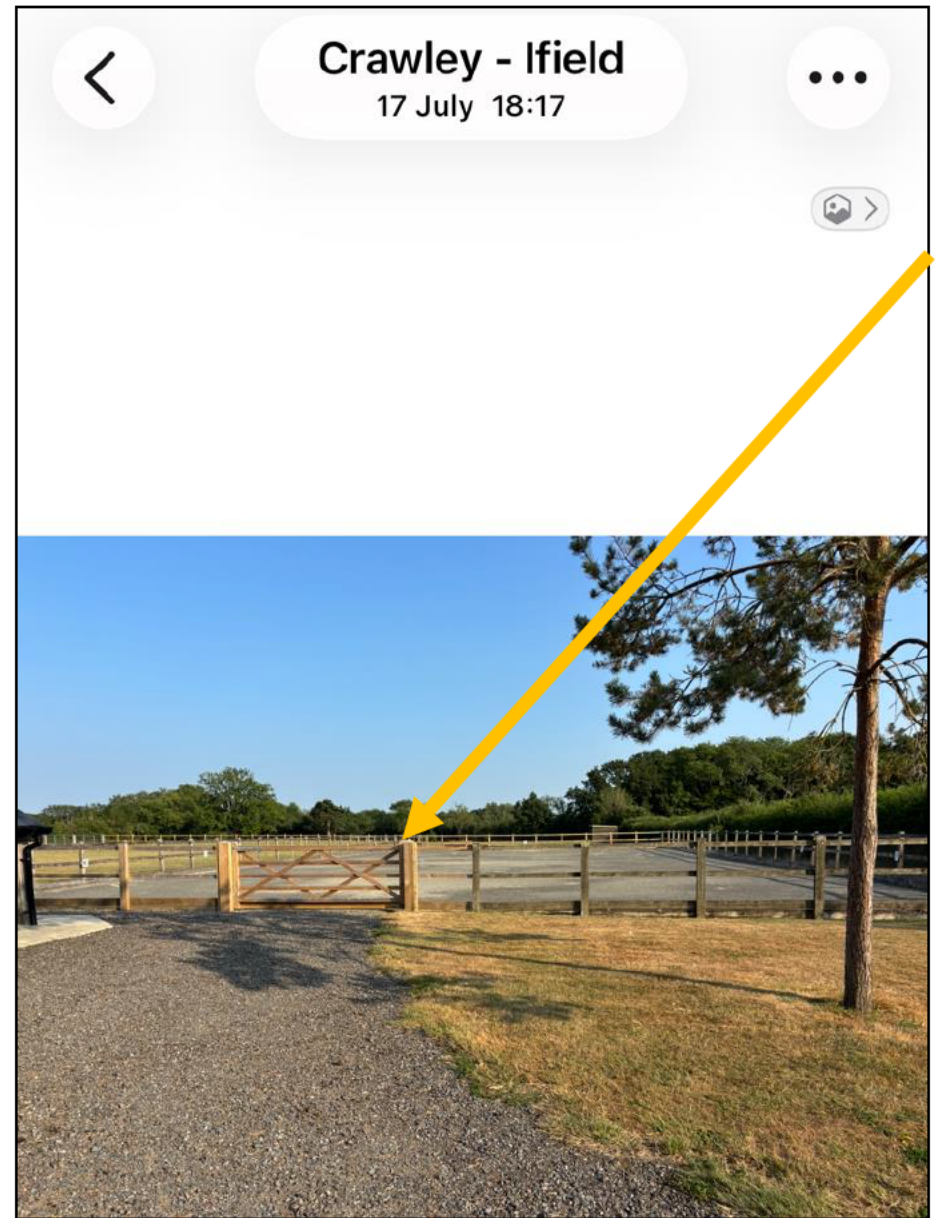

Area – north side