


01
8002
SECTION 1
Scale: 1:50

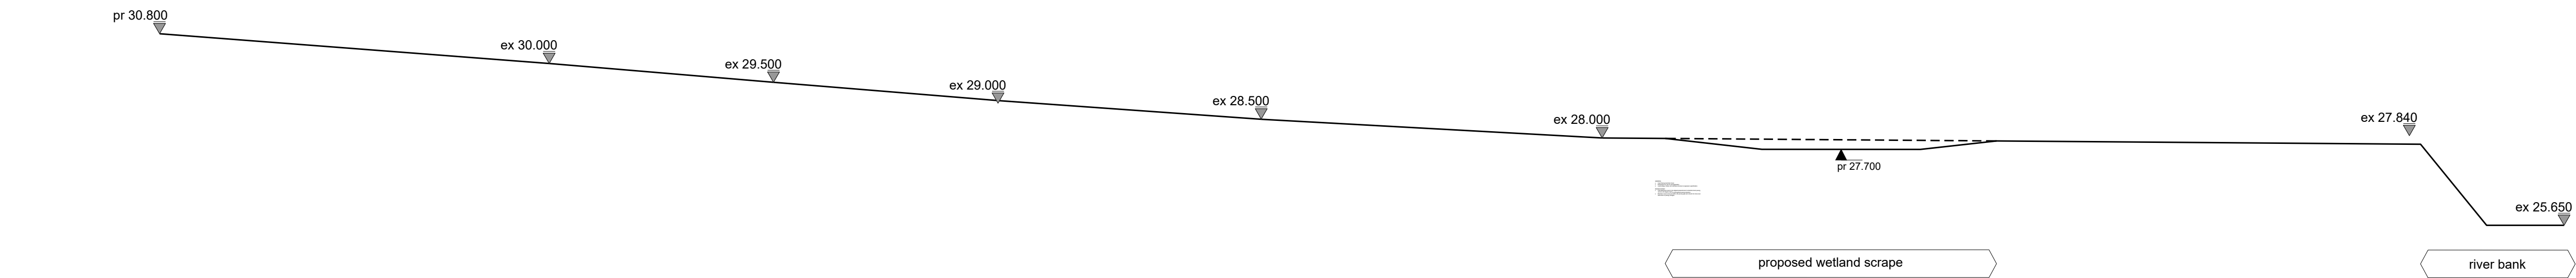


02
SECTION 2
Scale: 1:50



03
8002

SECTION 3

Scale: 1:50

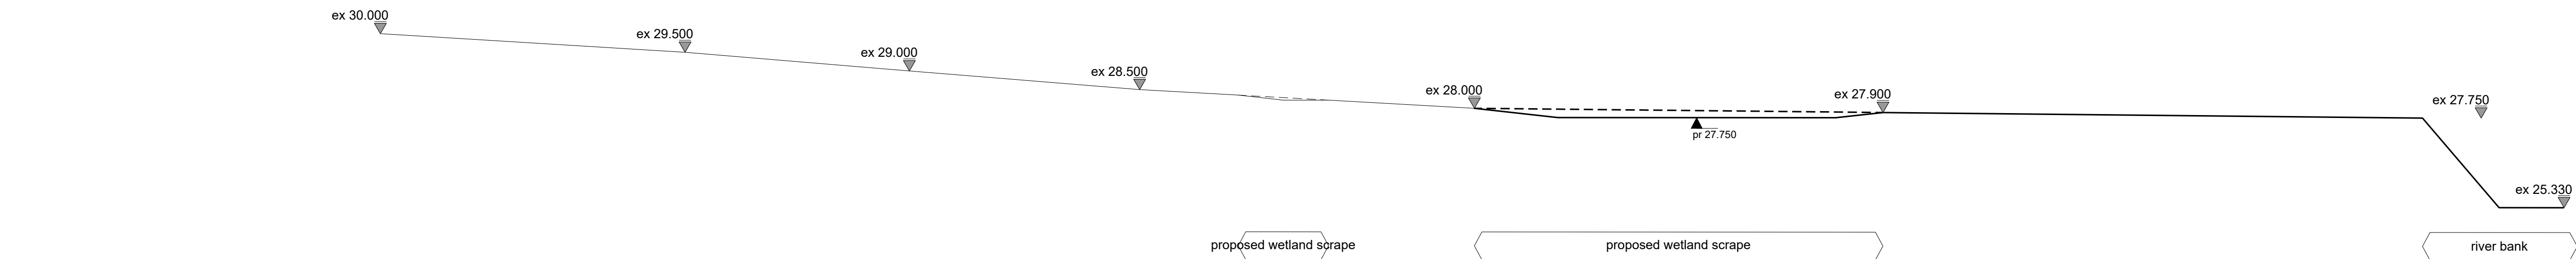

SECTION 4
Scale: 1:50

Note:

The proposed wetland scrapes are set within the existing river edge. The existing grassland will be retained in areas where no earth contouring is proposed. Within the scrapes and areas to be made good locally, we propose Emorsgate pond edge mixture for the bank and Emorsgate meadow mixture for wetlands in the scrapes.

