

- 01 - Black stained timber cladding
- 02 - Composite timber / aluminium door / sliding door / window
- 03 - Timber front door / back door
- 04 - Brick chimney with bird brick nest boxes
- 05 - Corrugated zinc roof
- 06 - Exposed metal half round gutter
- 07 - Steel and timber columns
- 08 - External timber sliding barn / garage door

NOTES

All dimensions are from structure to structure unless indicated otherwise.

Elements of structure and services are indicated for coordination purposes. For full structural and services layouts refer to Structural and Services Engineers' drawings.

Do not scale directly from drawing. All dimensions to be checked on site prior to construction or fabrication of any elements.


Any discrepancies between figured dimensions to be reported to architect for clarification prior to commencing work.

© Copyright Reserved

Rev	Date	Comments
-----	------	----------



Proposed South East Gable Elevation
Scale: 1:100

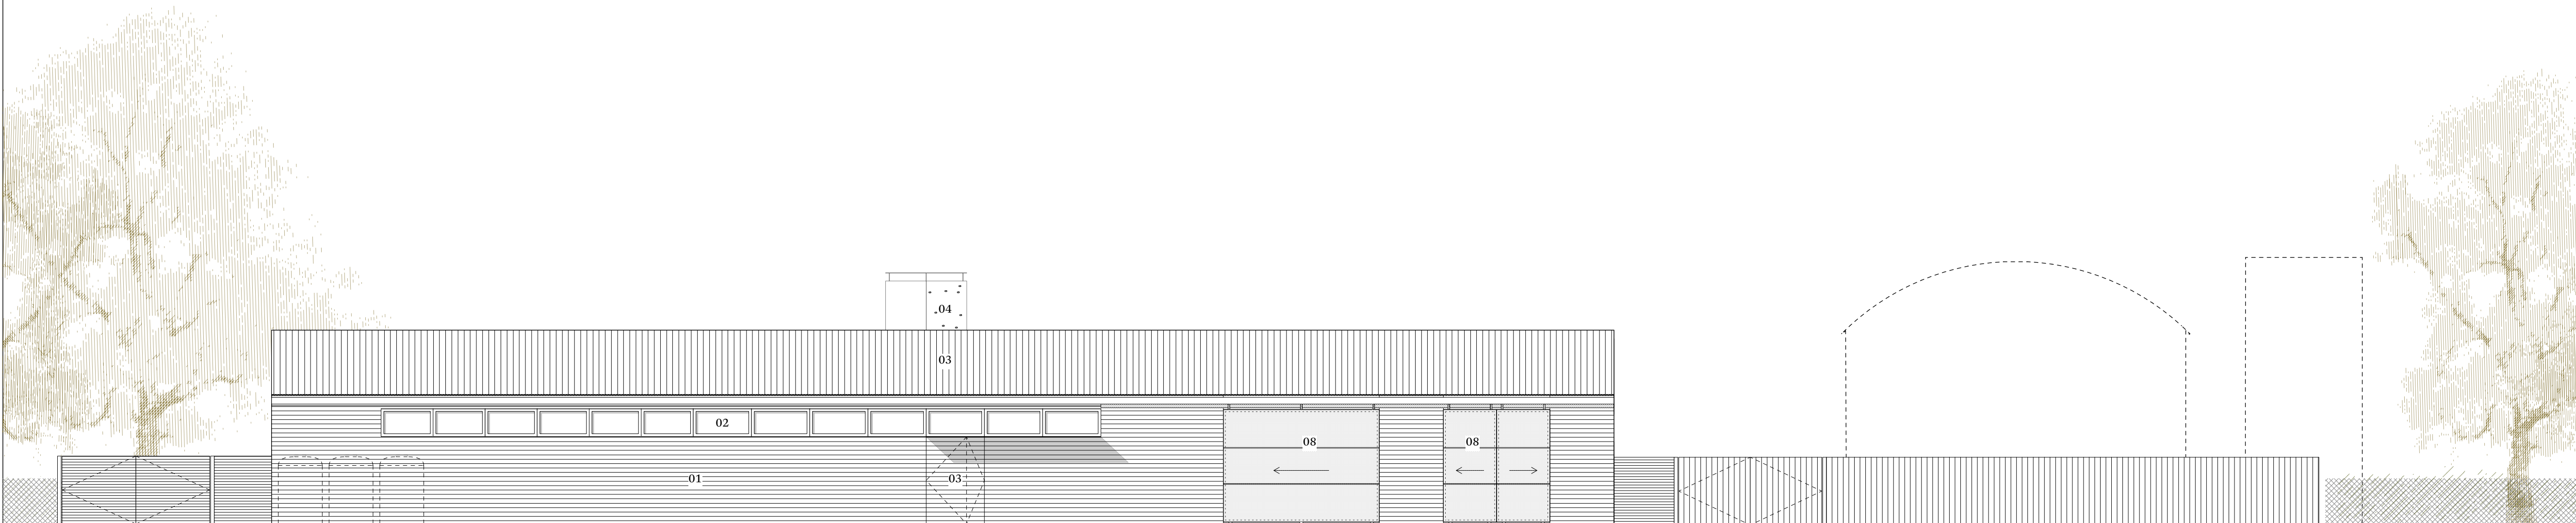

Proposed North East / Lane Elevation
Scale: 1:100

0 1 5 10 25m

SandyRendelArchitects

Sandy Rendel Architects Ltd
Unit 18a, Iliffe Yard, London SE17 3QA
T: +44(0)20 3602 1260 E: info@sandyrendel.com

Job No: 280

Project: Morlands Barn

Drawing title: Proposed Elevations
North East & South East

Scale: 1:100 @ A1 / 1:200 @ A3

Origination Date: July, 2026

Status: Planning

Drawing No : 280/PL/250

Rev -