


01 SECTION 1

8002


Scale: 1:50

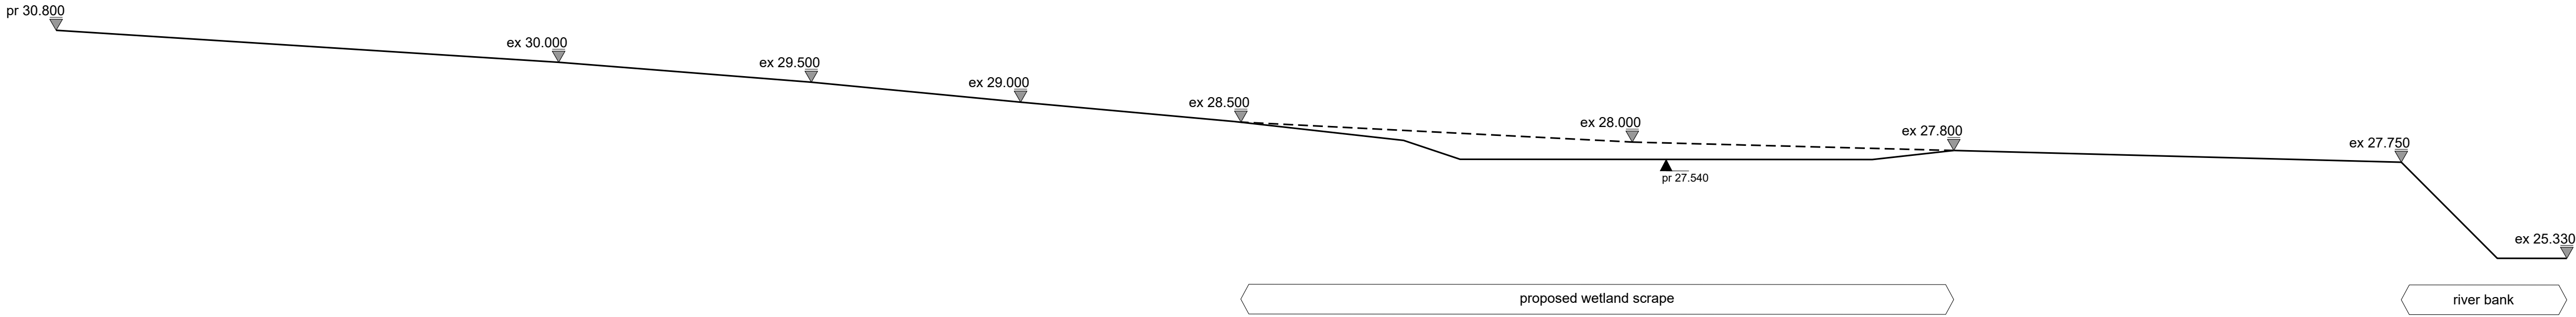

02 SECTION 2

8002


Scale: 1:50

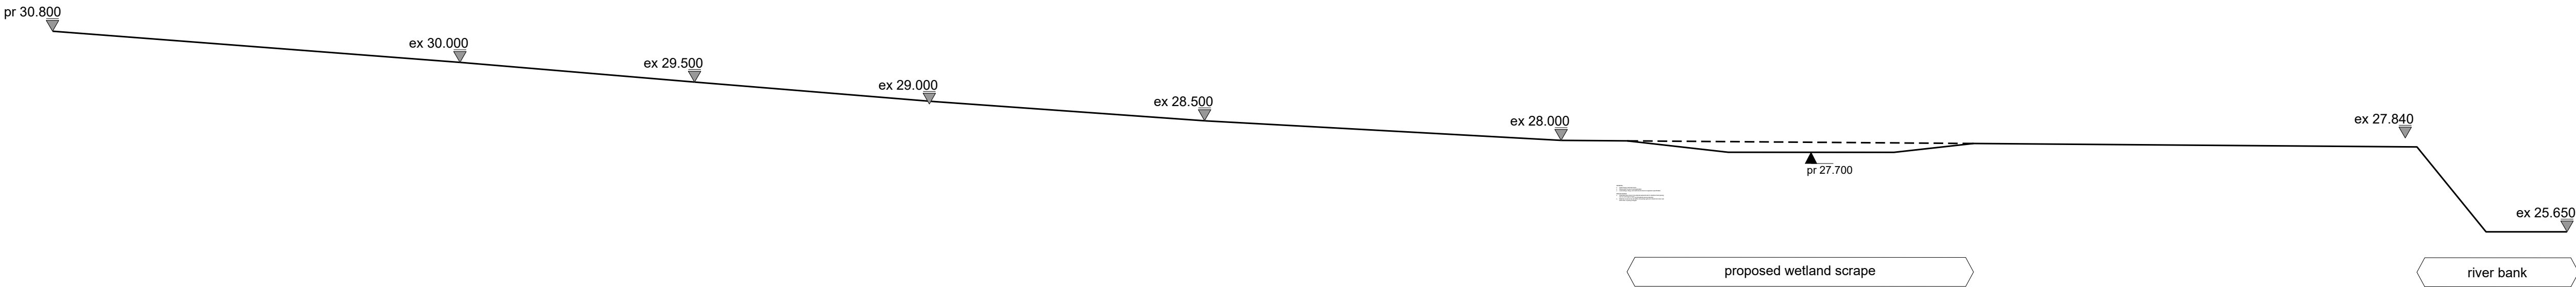

03 SECTION 3

8002

Scale: 1:50

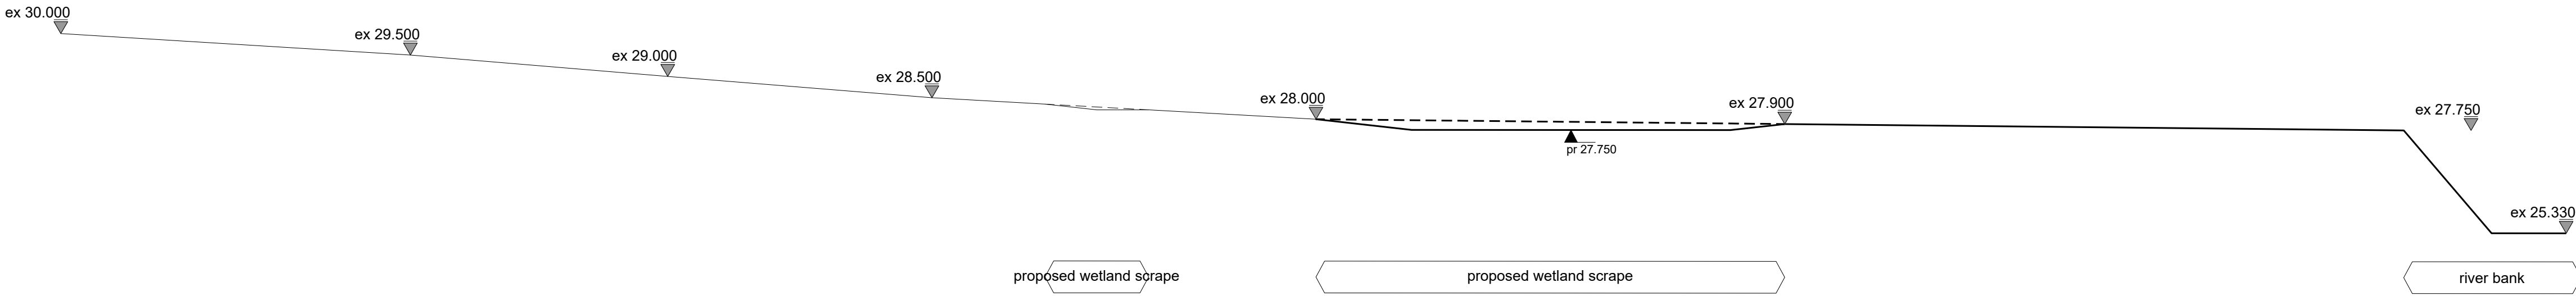

04 SECTION 4

8002

Scale: 1:50

Location Plan

