


01
8002

SECTION 1


Scale: 1:50

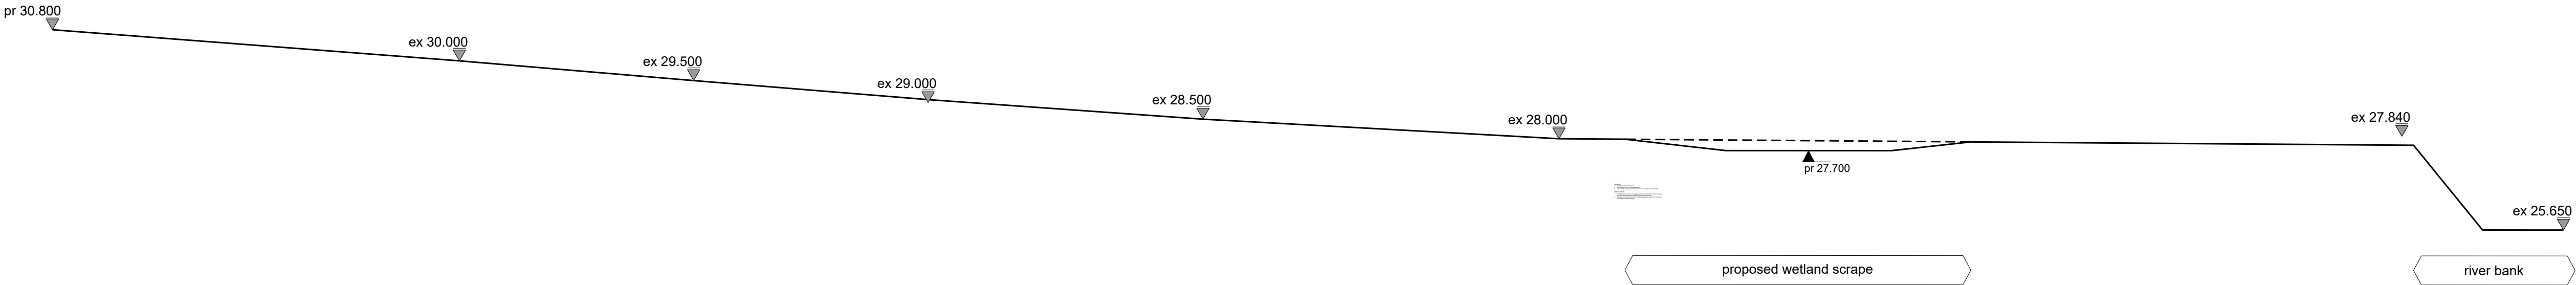

01
8002

SECTION 2

Scale: 1:50

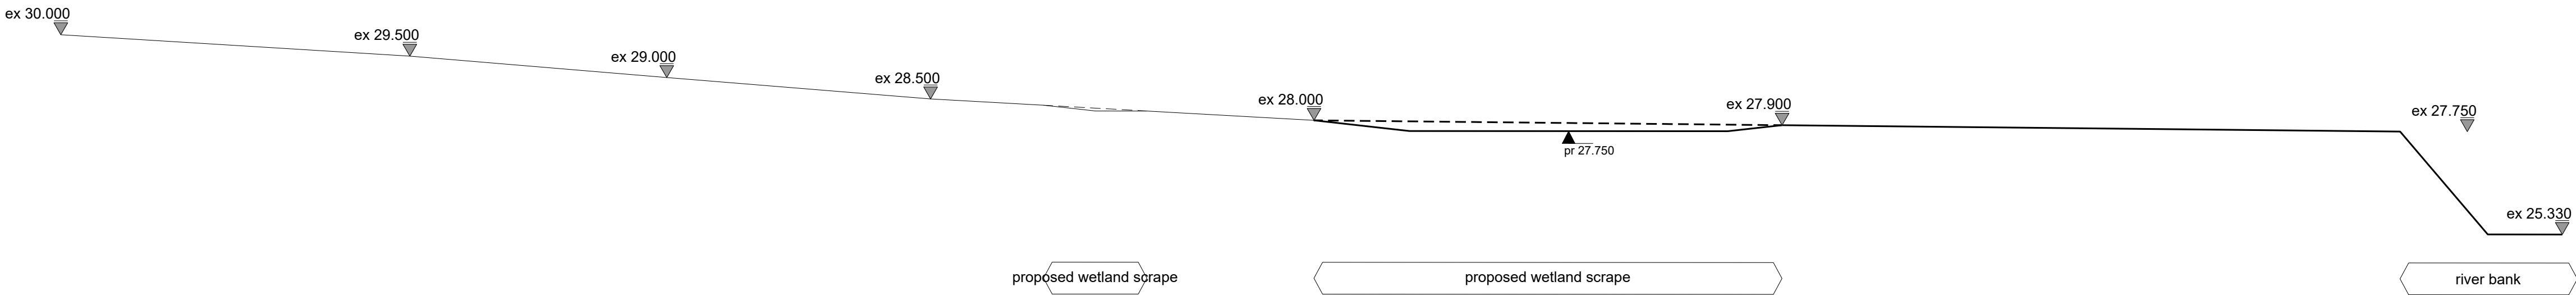


01
8002

SECTION 3

Scale: 1:50

Location Plan

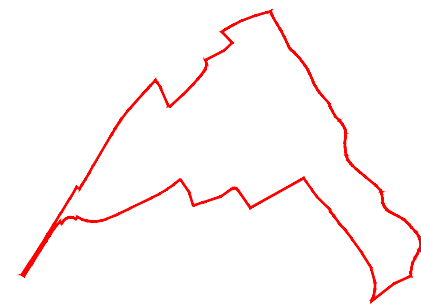

Revision	Date	Revised	By	For review and comment	Drawn	Checked
P01	03.07.2026				PDC	PDC

Disclaimer:

- This drawing is copyright of fabrik ltd. It must not be copied or reproduced without written consent from the owner.
- Do not scale from this drawing. Only figured dimensions are to be taken from this drawing.
- All contractors must visit site and be responsible for taking and checking all dimensions related to the works shown on the drawing prior to fabrication or setting out.
- This drawing uses coloured lines. Please do not rely on a monochrome copy.

- External References:
- DesignStage 04 DesignD2951-FAB-01-00-M2-L-0001 legend
 - DesignStage 04 DesignD2951-FAB-01-00-M2-L-0002 working
 - DesignStage 04 DesignD2951-FAB-01-00-M2-L-0003 hatches hard
 - DesignStage 04 DesignD2951-FAB-01-00-M2-L-0004 wheel layout
 - DesignStage 04 DesignD2951-FAB-01-00-M2-L-0005 text
 - DesignStage 04 DesignD2951-FAB-01-00-M2-L-0006 levels
 - DesignStage 04 DesignD2951-FAB-01-00-M2-L-0007 detail tags
 - DesignStage 04 DesignD2951-FAB-01-00-M2-L-0008 soil
 - DesignREF 02001-FAB-00-XX-M2-L-1001 OS file.dwg
 - DesignREF 02001-FAB-00-XX-M2-L-1002 red lines.dwg
 - DesignREF 02001-FAB-00-XX-M2-L-1003 and survey and removal.dwg
 - 02 ArchitectRecvd 2022 08 02 Planning pack2002-URB-BH-XX-DR-A-200150 COPY.dwg



landscape architects

First Floor Studio | The Old School | 4 Eaton Street | London | SE1 8UE
T: 0207 620 1453 | E: london@fabrikuk.com | W: www.fabrikuk.com

Project

Land at Wellcross Farm, Broadbridge Heath Inspired Villages Group

Client

Country Life

Landscape Sections Sheet 2

Purpose of Issue

PRELIMINARY

Drawn By

PDC

Checked By

PDC

Drawn Scale

1:100 @ A1

Date of First Issue

JUL | 2026

Project Number	Origin	Zone	Level	File Type	Scale	Number	Revision
D2951	FAB	01	00	DR	L	8002	P01