


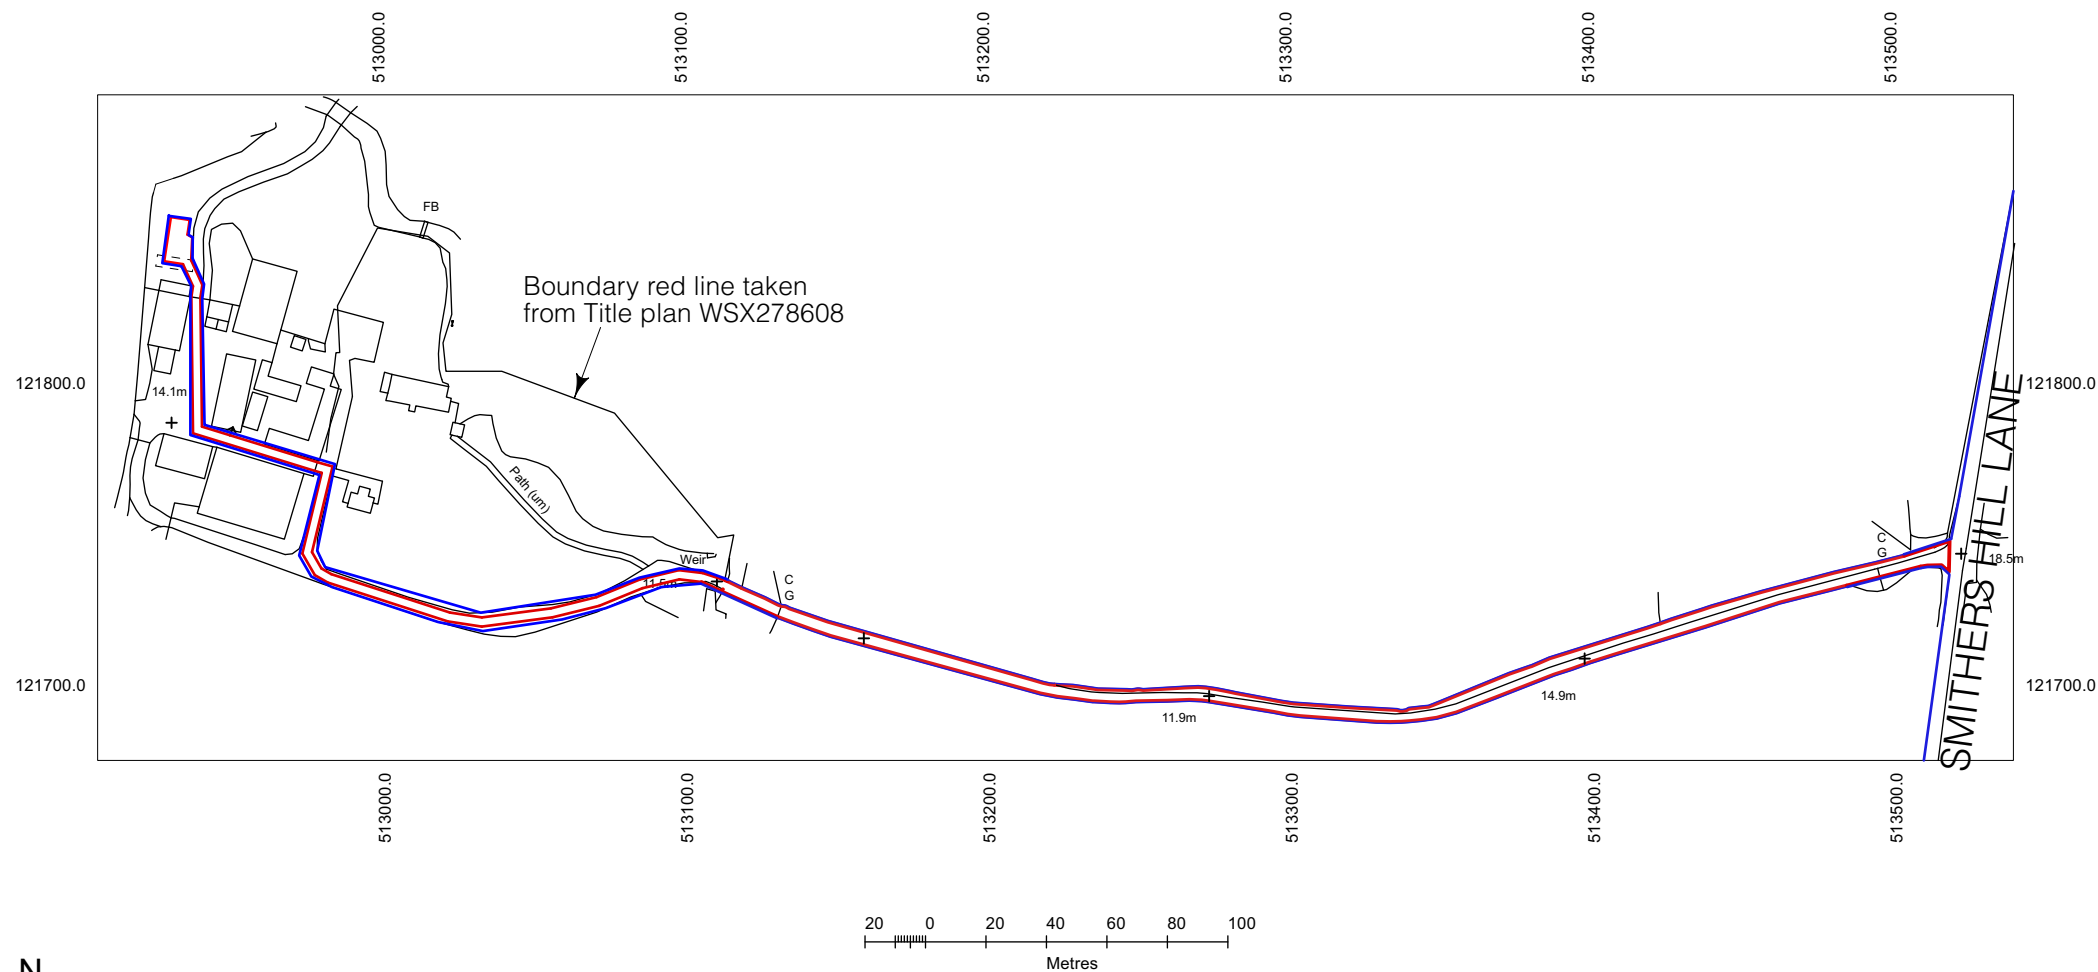

Production Date: 31 December 2025

Top Left: 512907.039 121895.191 Bottom Right: 513540.643 121675.12

© Crown copyright and database rights 2025 Ordnance Survey AC0000824000.

Reproduction in whole or in part is prohibited without the permission of Ordnance Survey

NOTE TO VALIDATION SMITHERS HILL LANE IS A LONG STRAIGHT RURAL ROAD
SO IT IS NOT POSSIBLE TO INCLUDE A SECOND ROAD. PLEASE WORK OFF OS CORDINATES

Project Name:
Replacement mobile home

Date: **16/02/2026**

Client:
Driscoll

Site Address:
**Jendens Farm
Shipley
RH13 8PP**



Paul Maggs MCIAT

Hazelwood, Harbolets Road,
West Chiltonington RH20 2LG

Tel: 01798 813298

paul@pbproperties.co.uk
www.pbproperties.co.uk

Drawings produced using Vectorworks
CAD. Only written dimensions to be
respected. Copyright protected to
PB Properties



CHARTERED PRACTICE