




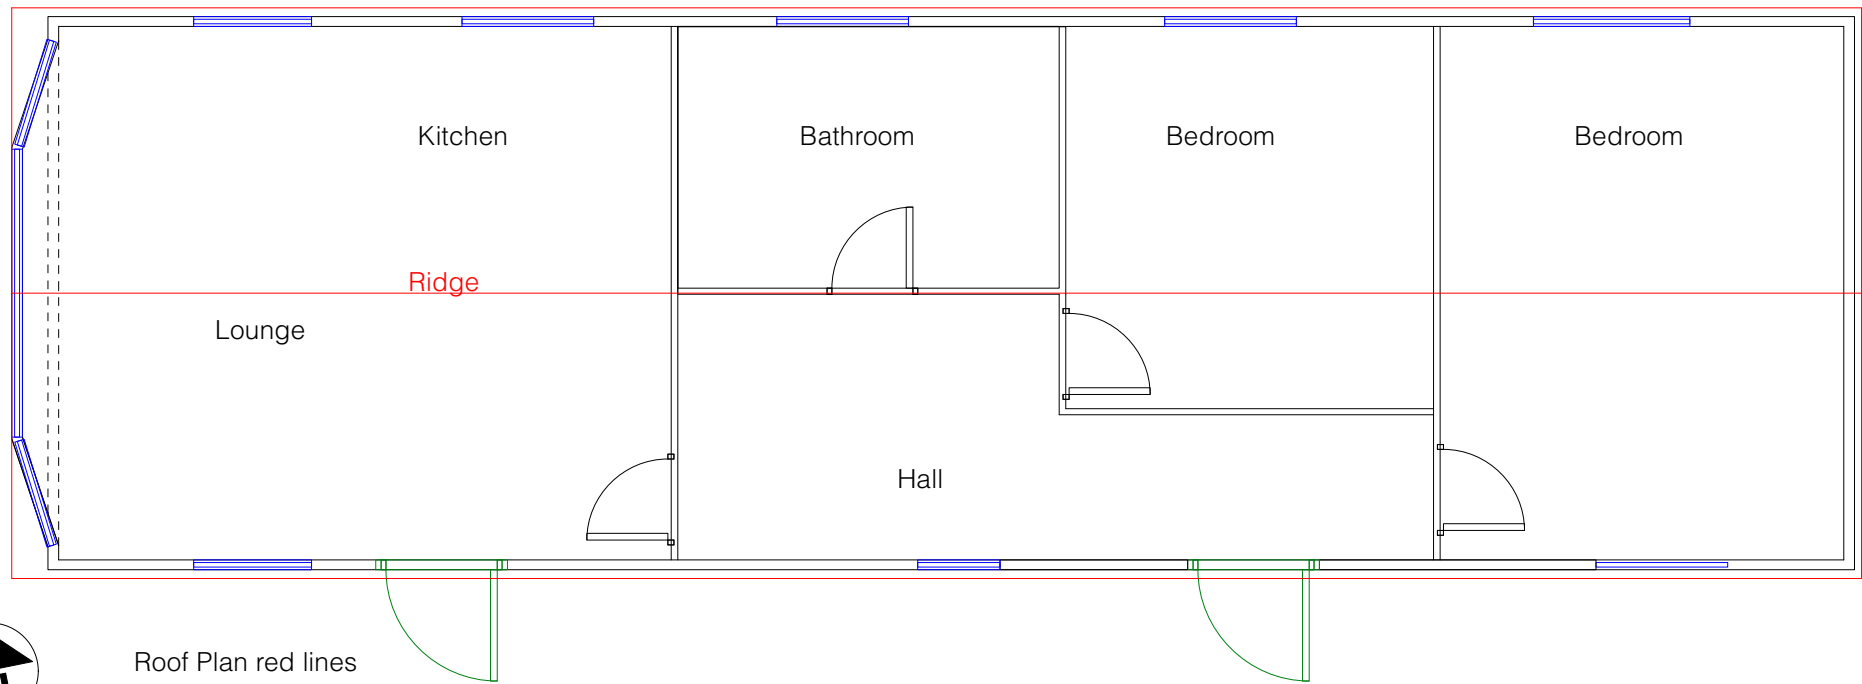


Roof Plan red lines

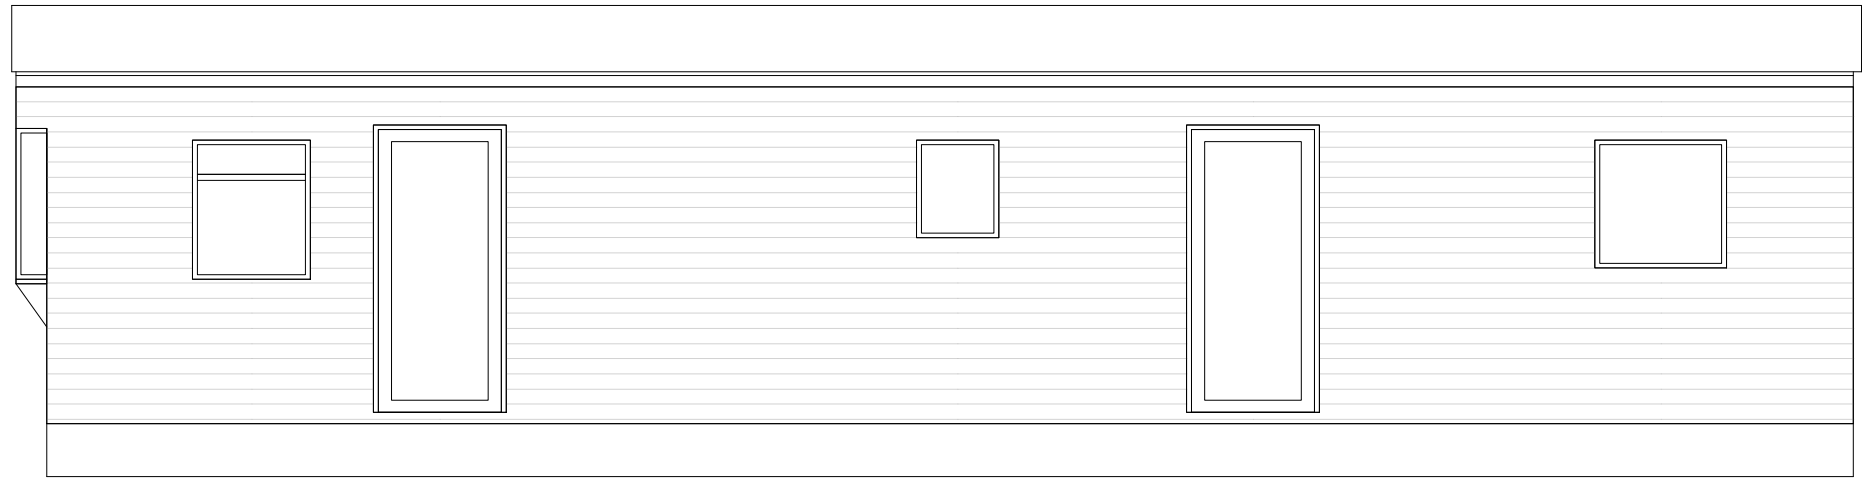


North

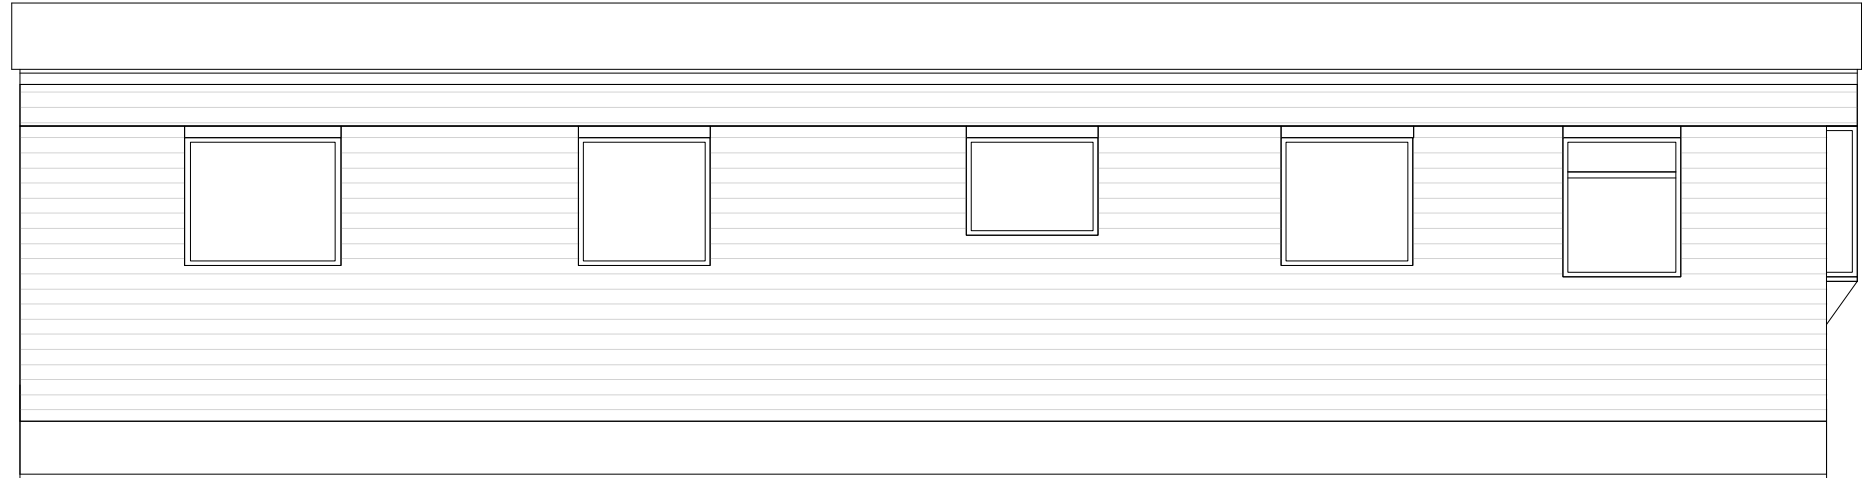

South 11950

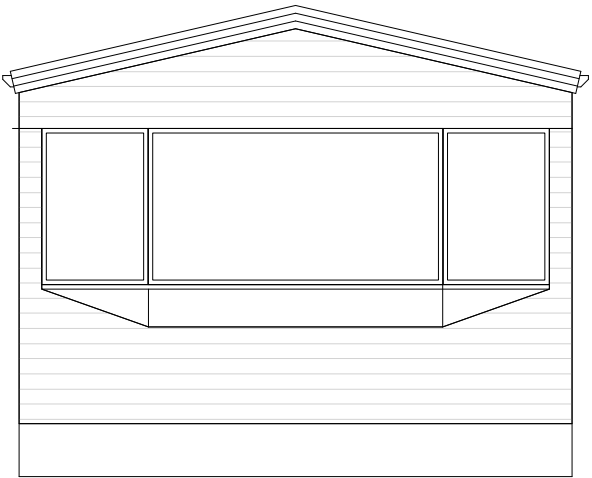

East

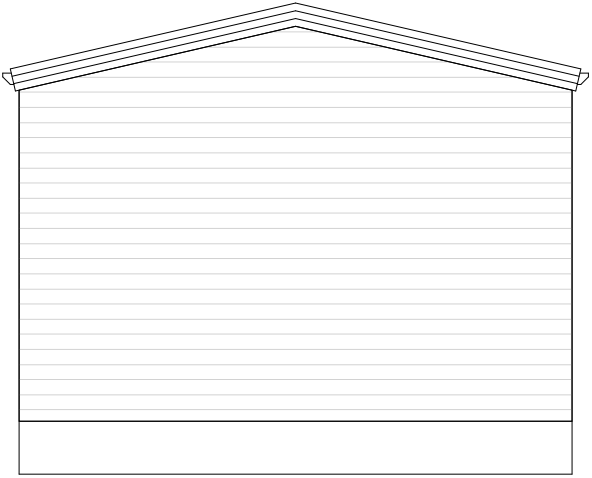

West 3658

EXISTING CABIN No. 2 REMOVED, FLOOR PLAN ELEVATIONS



Notes:

Project Name:
Replacement mobile home

Date: 16/02/2026

Client:
Driscoll

Site Address:
Jendens Farm
Shipley
RH13 8PP



Paul Maggs MCIAT
Hazelwood, Harbolets Road,
West Chlittingon RH20 2LG
Tel: 01798 813298

paul@pbproperties.co.uk
www.pbproperties.co.uk

Drawings produced using Vectorworks
CAD. Only written dimensions to be
respected. Copyright protected to
PB Properties

