


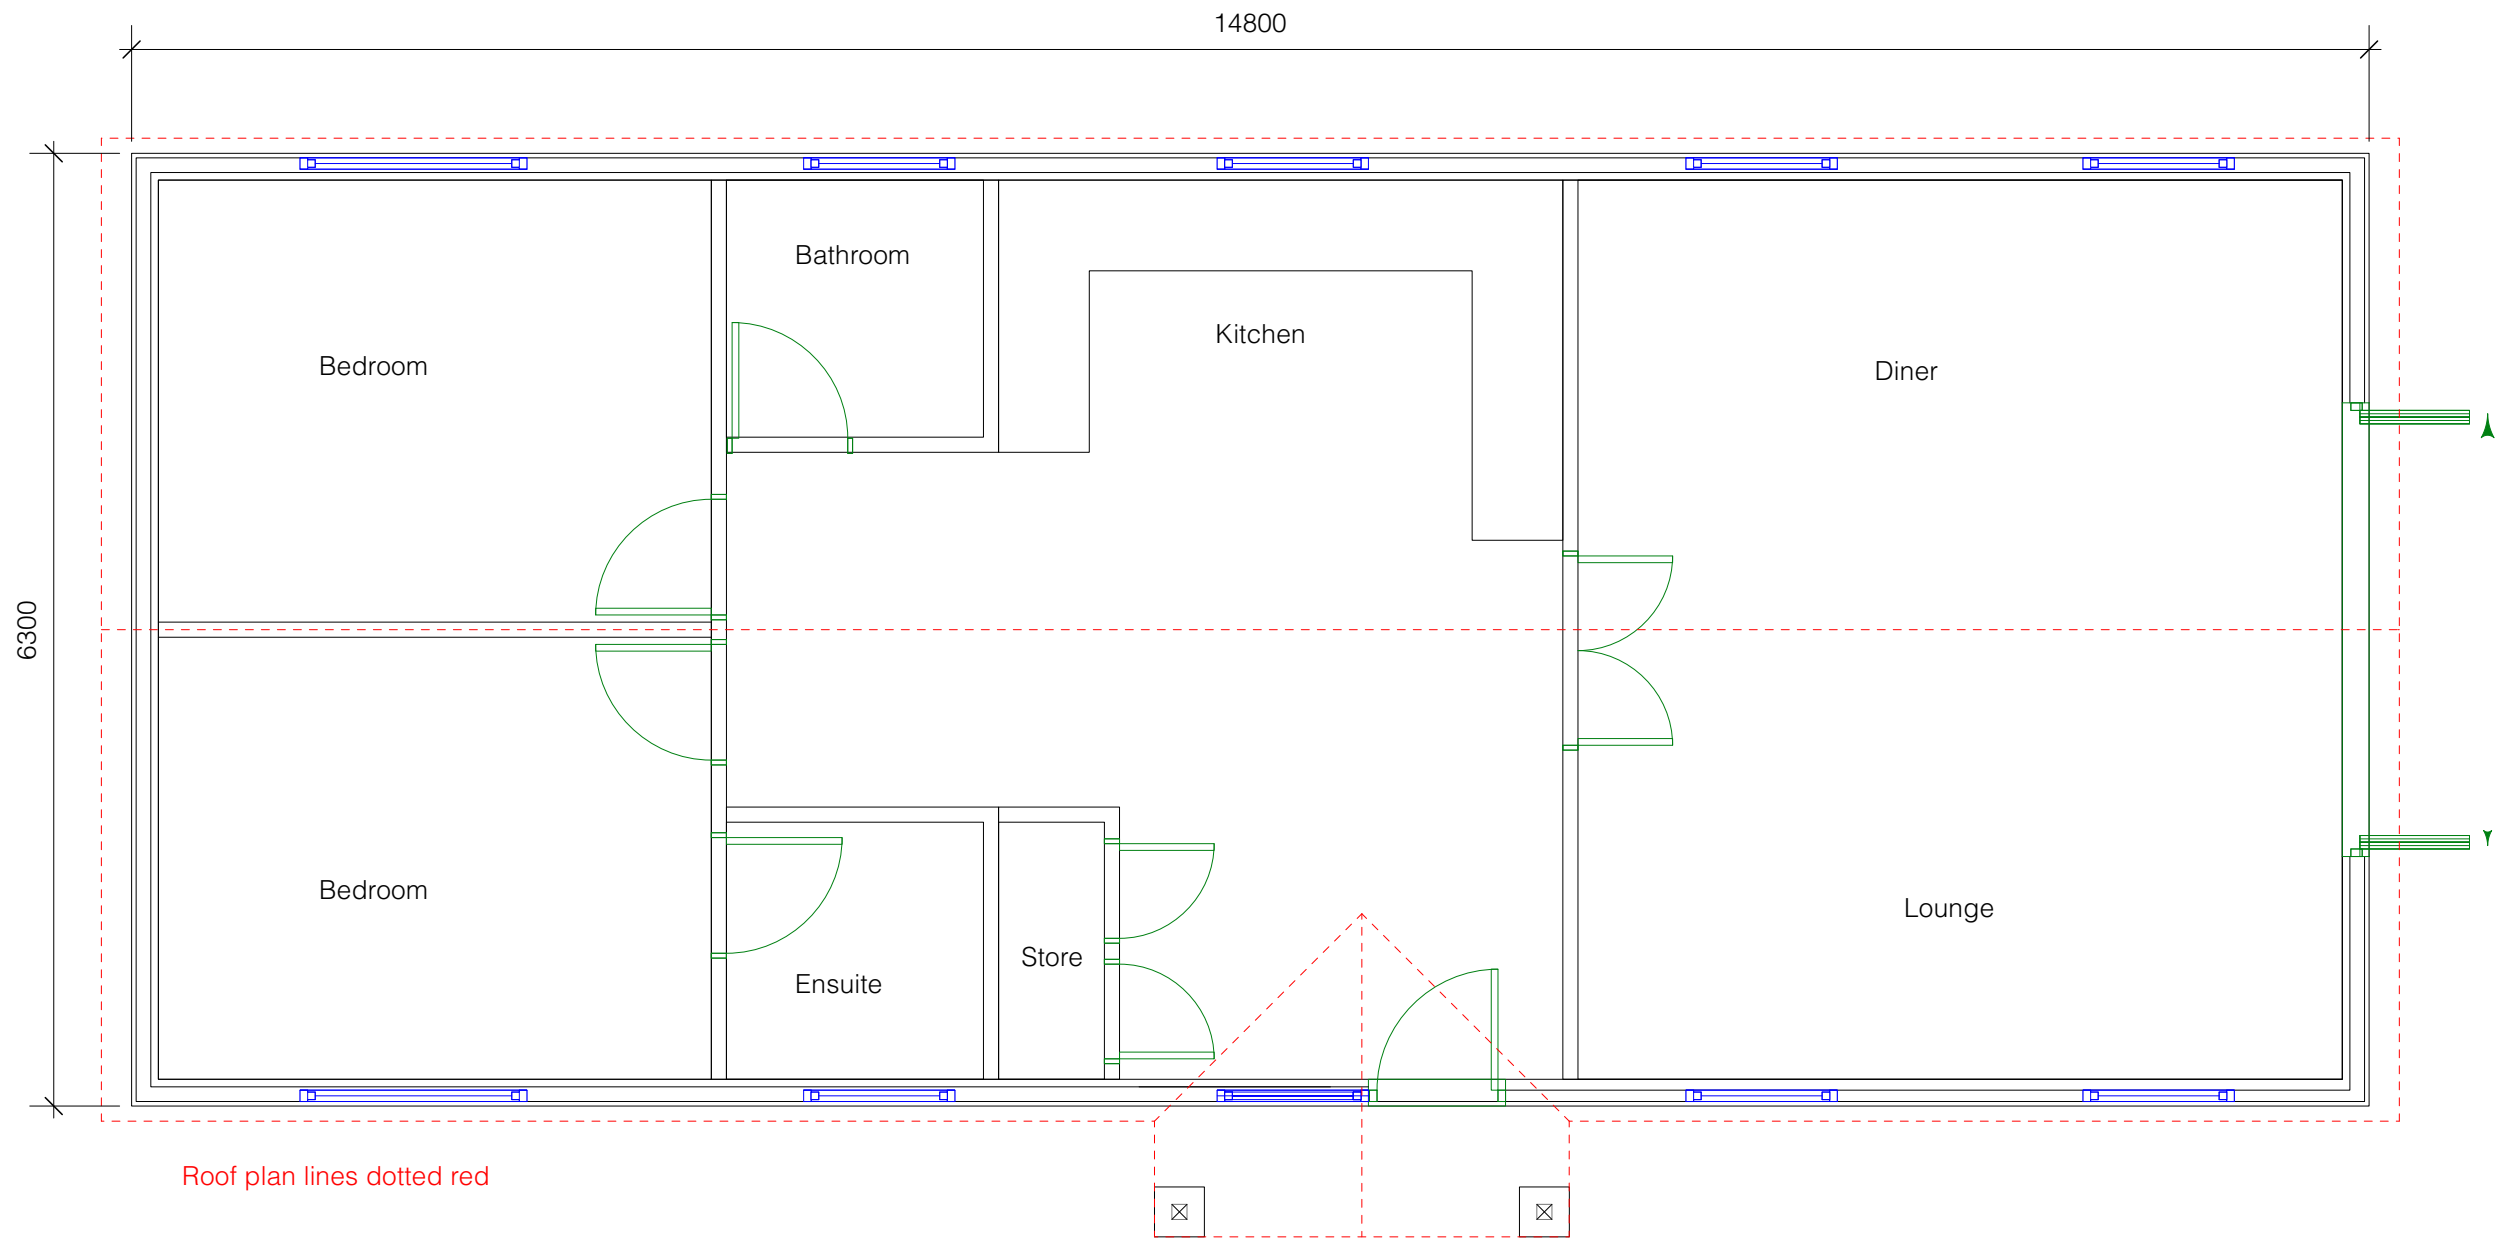

Roof plan lines dotted red

Project Name:
Replacement mobile home

Date: 16/02/2026

Client:
Driscoll

Site Address:
**Jendens Farm
Shipley
RH13 8PP**



Paul Maggs MCIAT
Hazelwood, Harbolets Road,
West Chilmington RH20 2LG
Tel: 01798 813298

paul@pbproperties.co.uk
www.pbproperties.co.uk

Drawings produced using Vectorworks
CAD. Only written dimensions to be
respected. Copyright protected to
PB Properties



PROPOSED GROUND FLOOR CABIN

