


Key

- 1 Zinc / Slate Roof, Hidden Gutters /
Downpipes
- 2 Traditional Black Timber Boarding
- 3 Triple Glazed Fenestration
- 4 Triple Glazed Link
- 5 Traditional Flint . Masonry Annexe

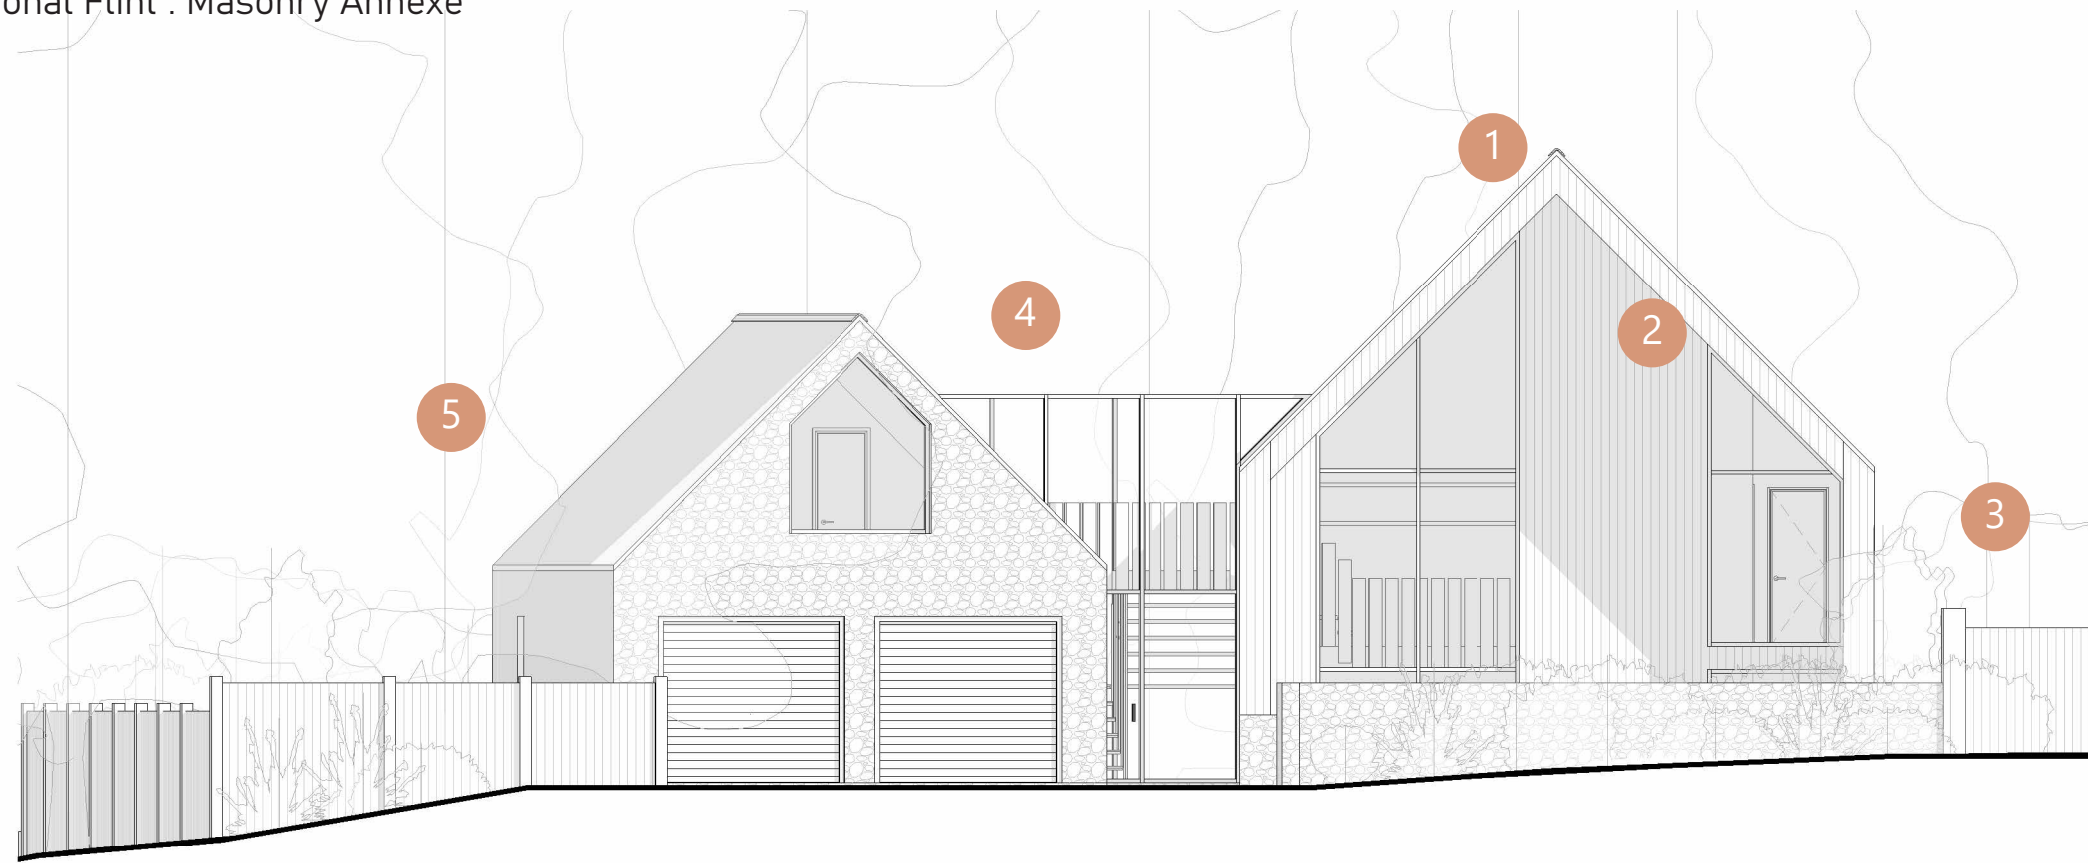


East as Proposed
1: 100



South as Proposed
1: 100



West as Proposed
1: 100

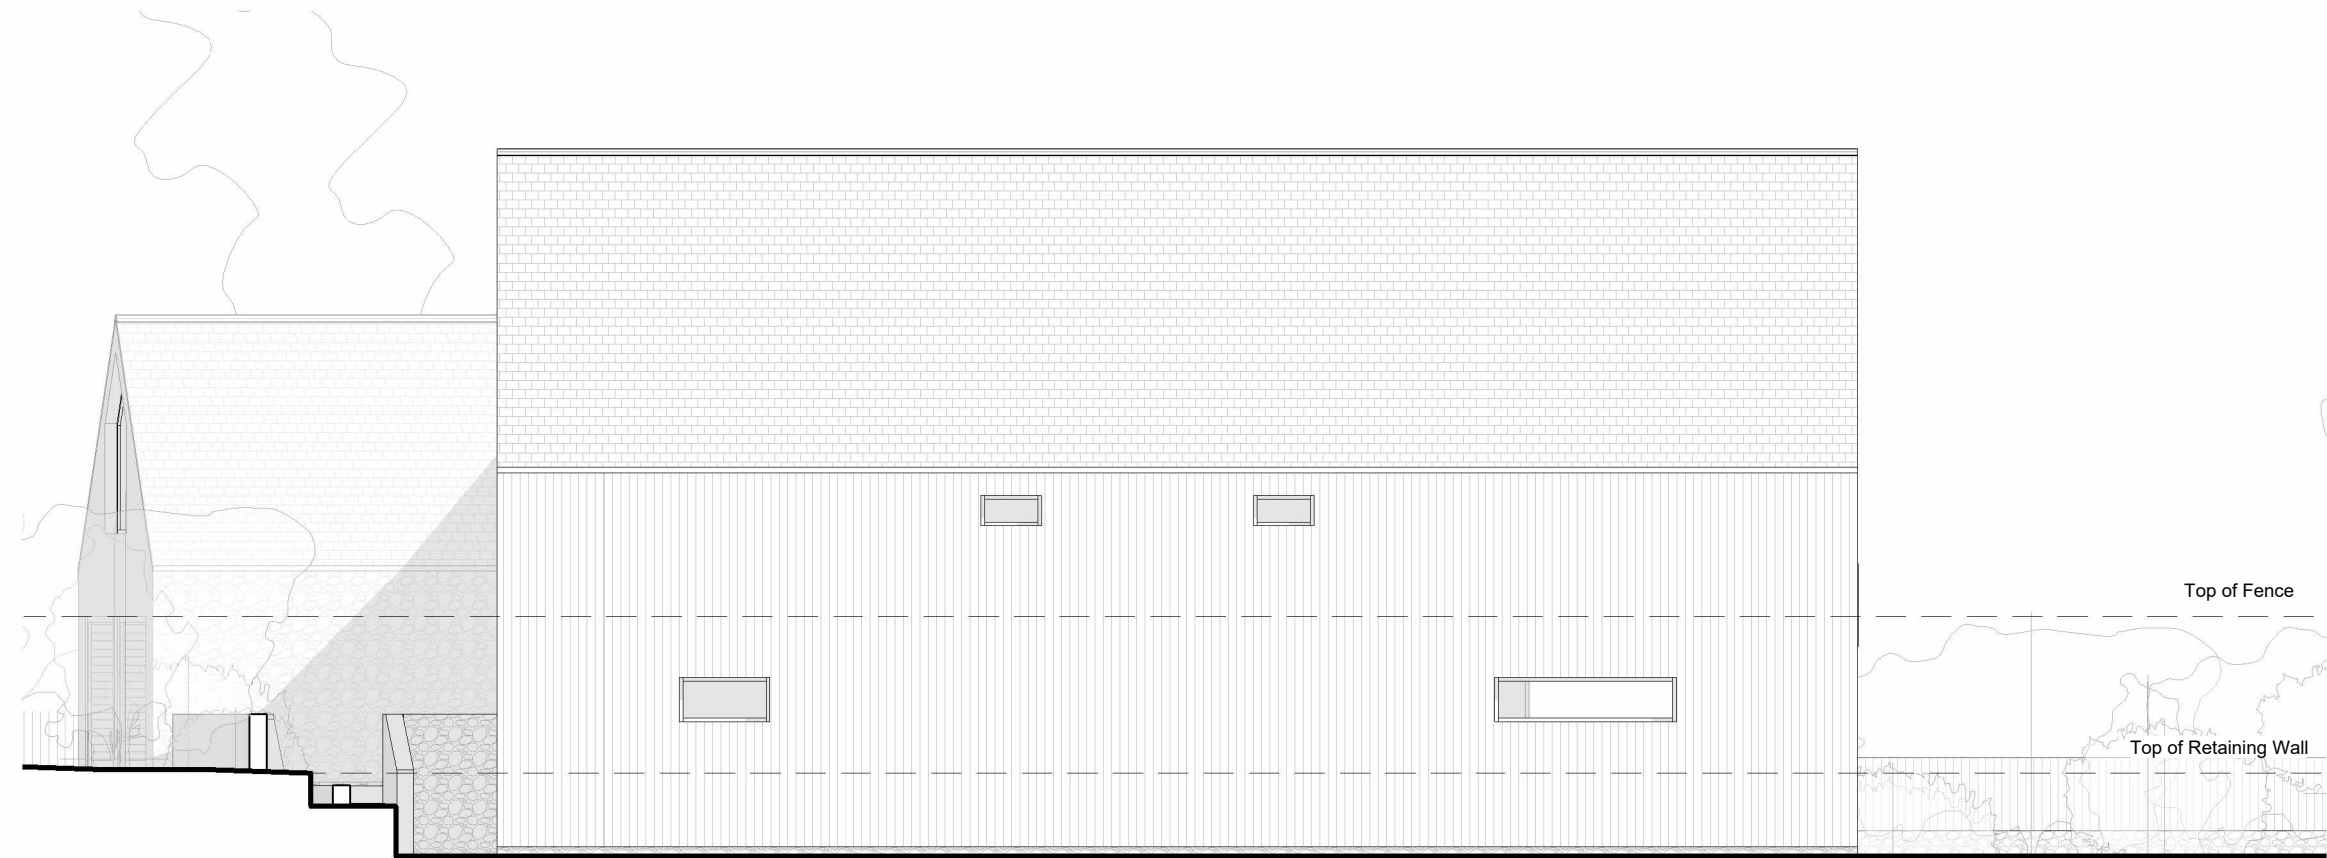

North as Proposed
1: 100