

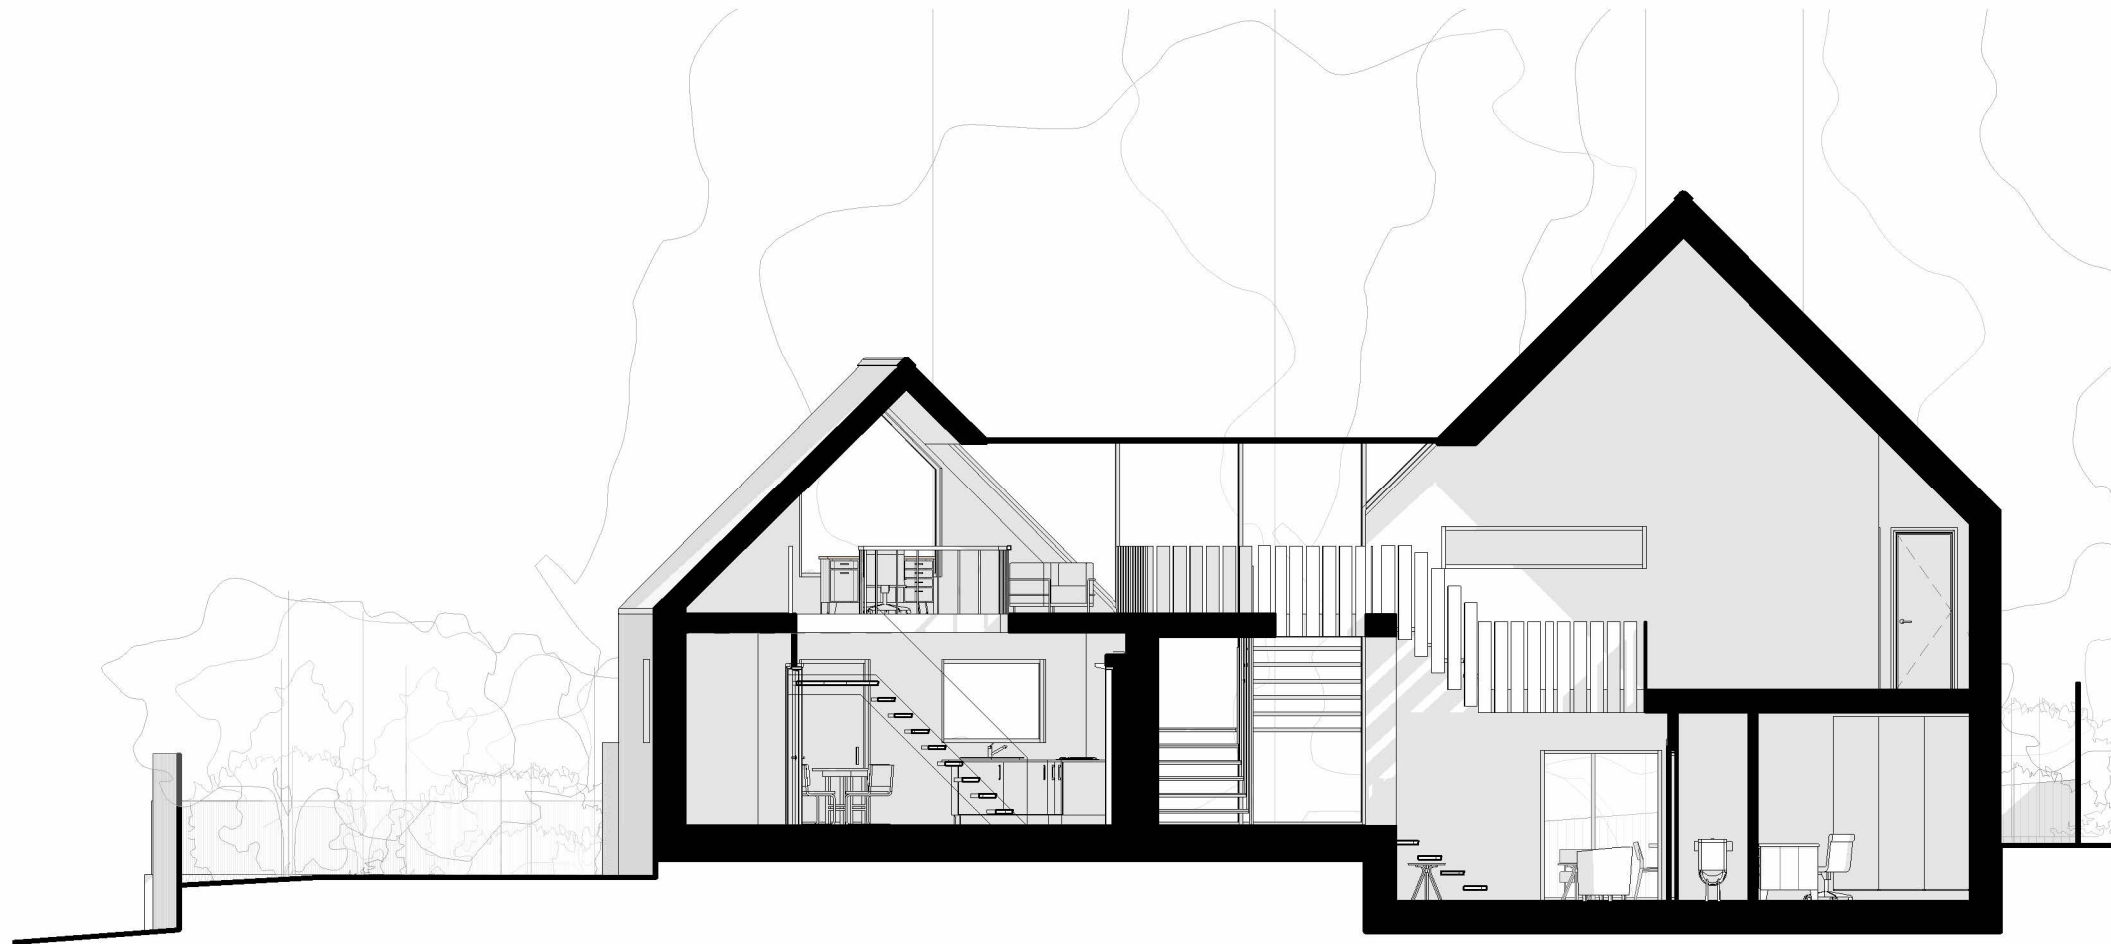



- Key
- 1 Sunken Living space
 - 2 Level Access to Garage
 - 3 Masonry Retaining Wall with Native Hedgerow Screening

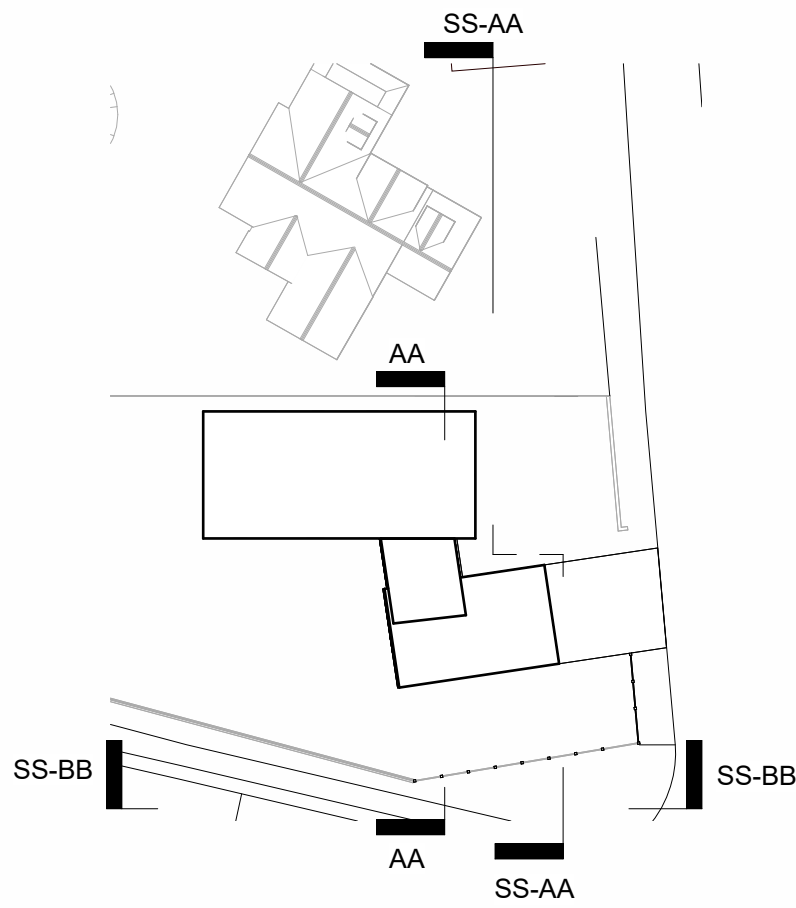

Section AA
1:100

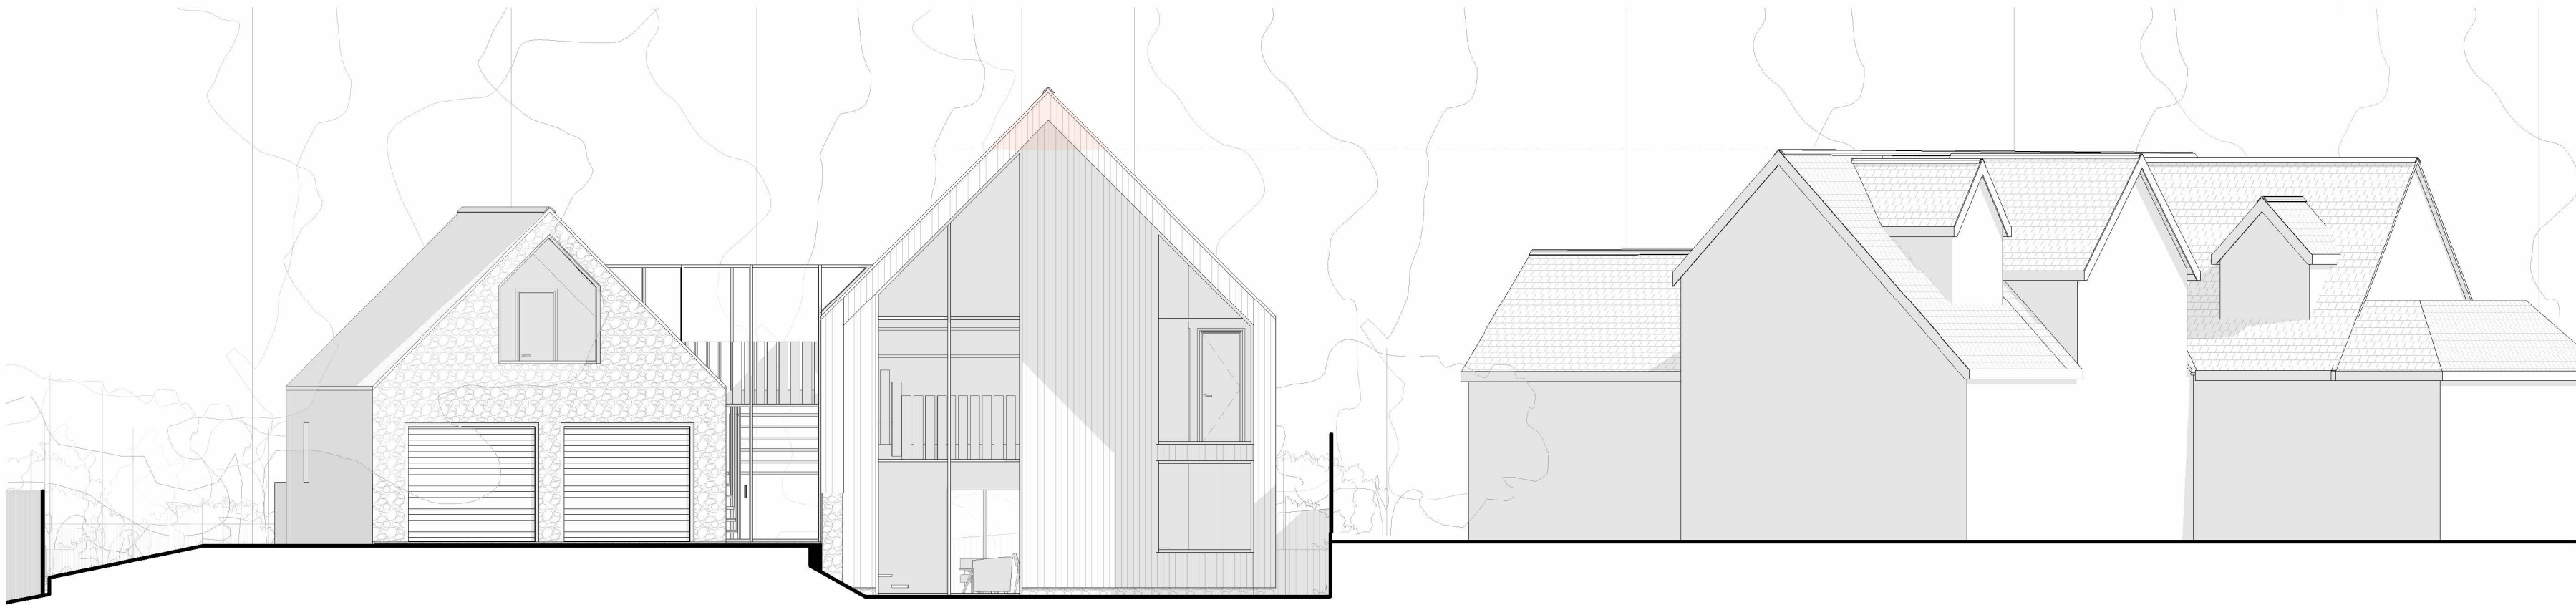

Street Section AA Byne Close
1:100

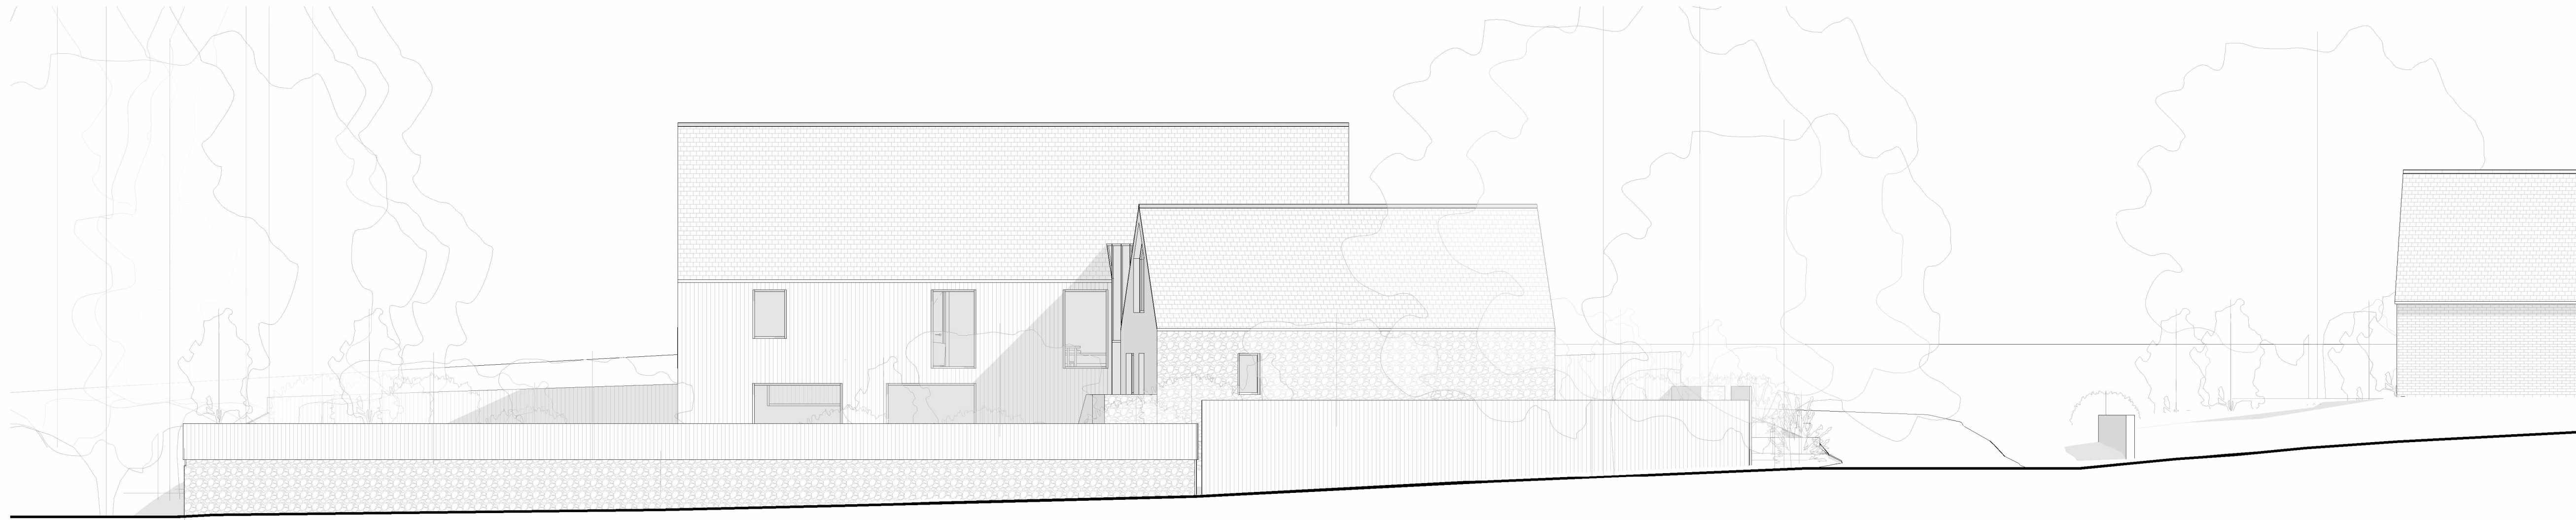

Street Section BB Manleys Hill
1:100