



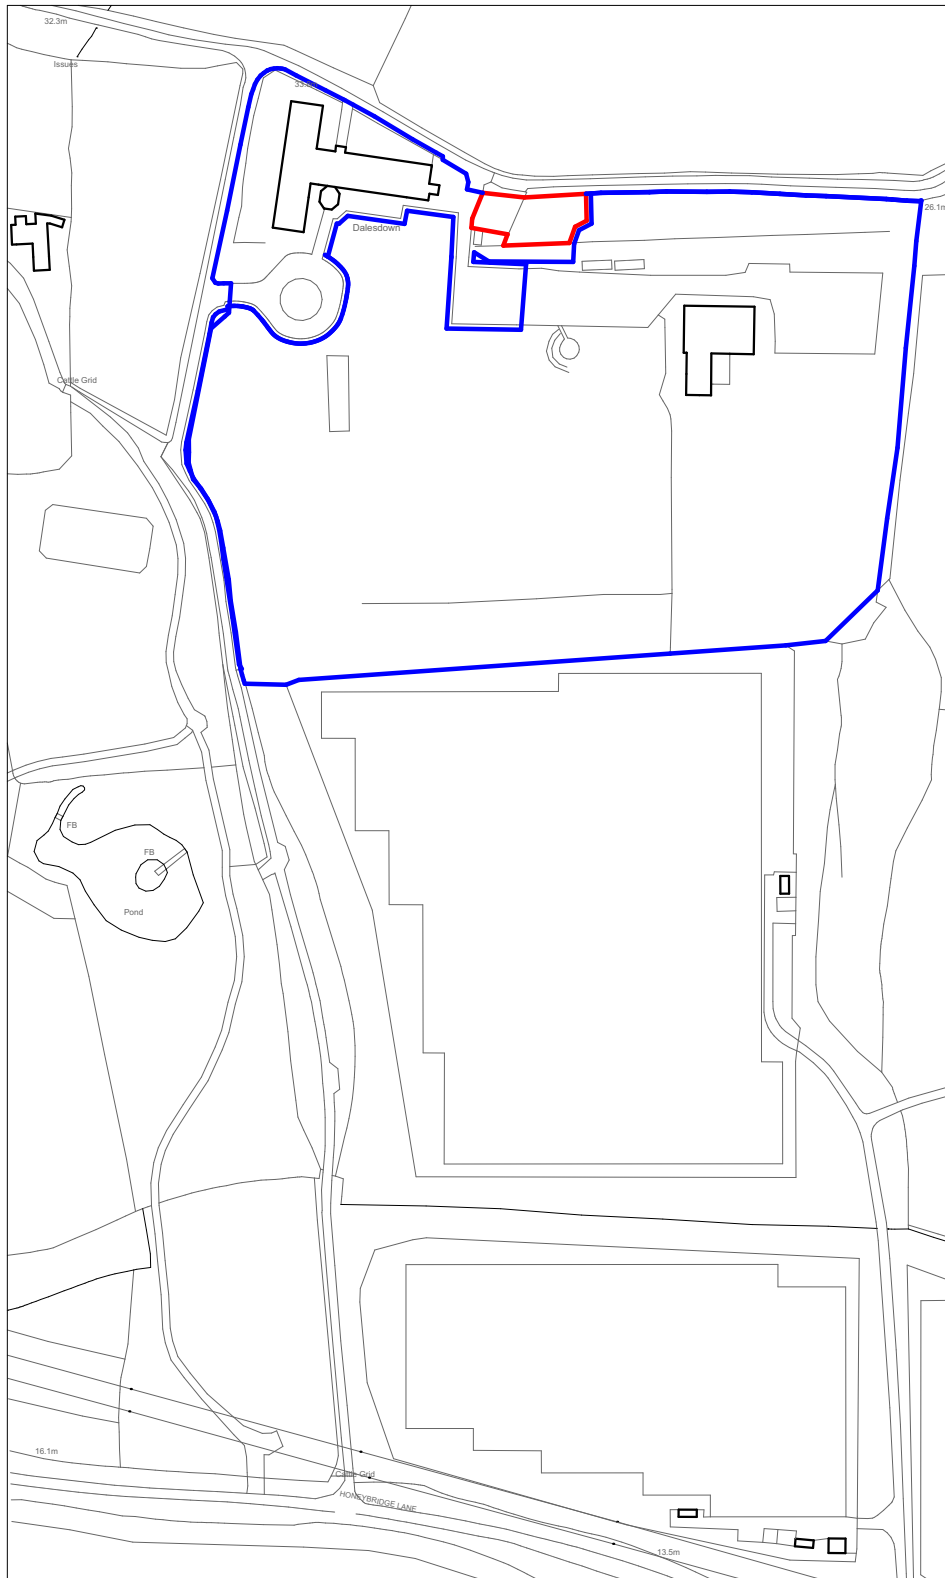

LOCATION PLAN 1:2500

Dalesdown, Honeybridge Lane, Dial Post, RH13 8NX

Scale 1:2500

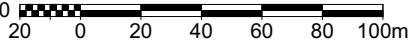

Client
FAMILY FOUNDATIONS
TRUST LTD.

Drawing Title

Location Plan


Drawing Scale

1:2500@A4

Drawing ID

PL-01

North

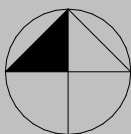

DALESDOWN

Honeybridge Lane, Dial Post, West Sussex, RH13 8NX

© This drawing remains the property of MGI Architecture Ltd.
and shall not be copied without prior written consent.

All dimensions to be checked on site and any discrepancies
to be reported before work commences.