


DALESDOWN
Honeybridge Lane, Dial Post, West Sussex, RH13 8NX

Notes
© This drawing remains the property of MGI Architecture Ltd. and shall not be copied without prior written consent.
All dimensions to be checked on site and any discrepancies to be reported before work commences.

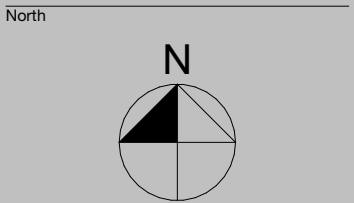

Client

FAMILY FOUNDATIONS TRUST LTD.

Drawing

Proposed Block Plan

Drawing Scale

1:500@A3


Drawing ID

PL-03

Project ID

Rev

1326

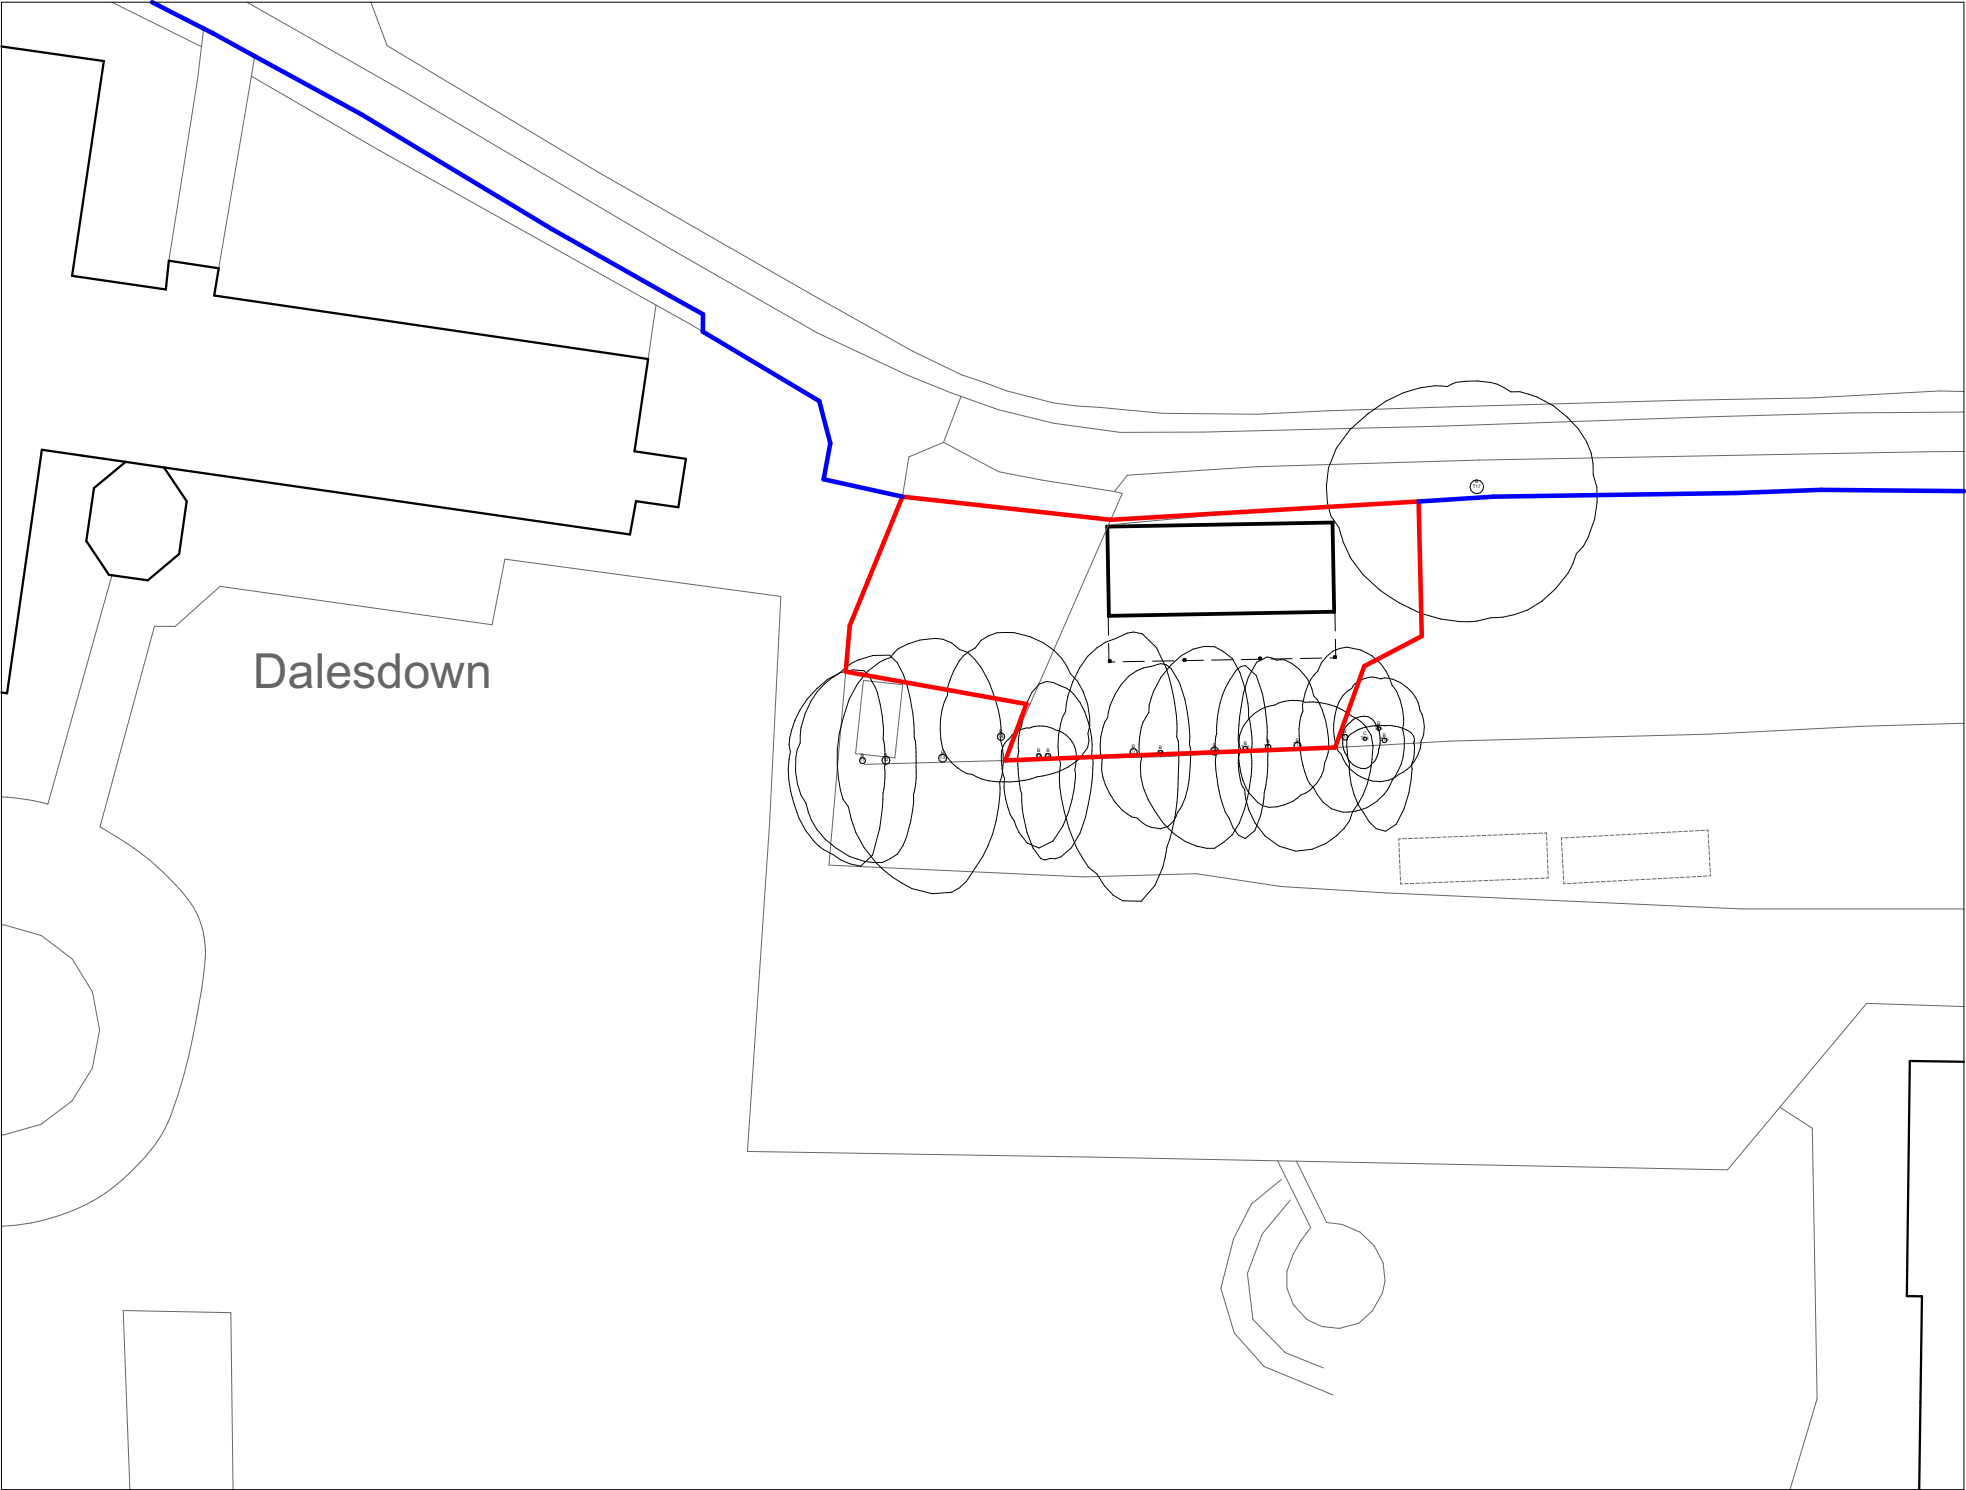

PROPOSED BLOCK PLAN 1:500
Dalesdown, Honeybridge Lane, Dial Post, RH13 8NX

