


Block Plan 1:500

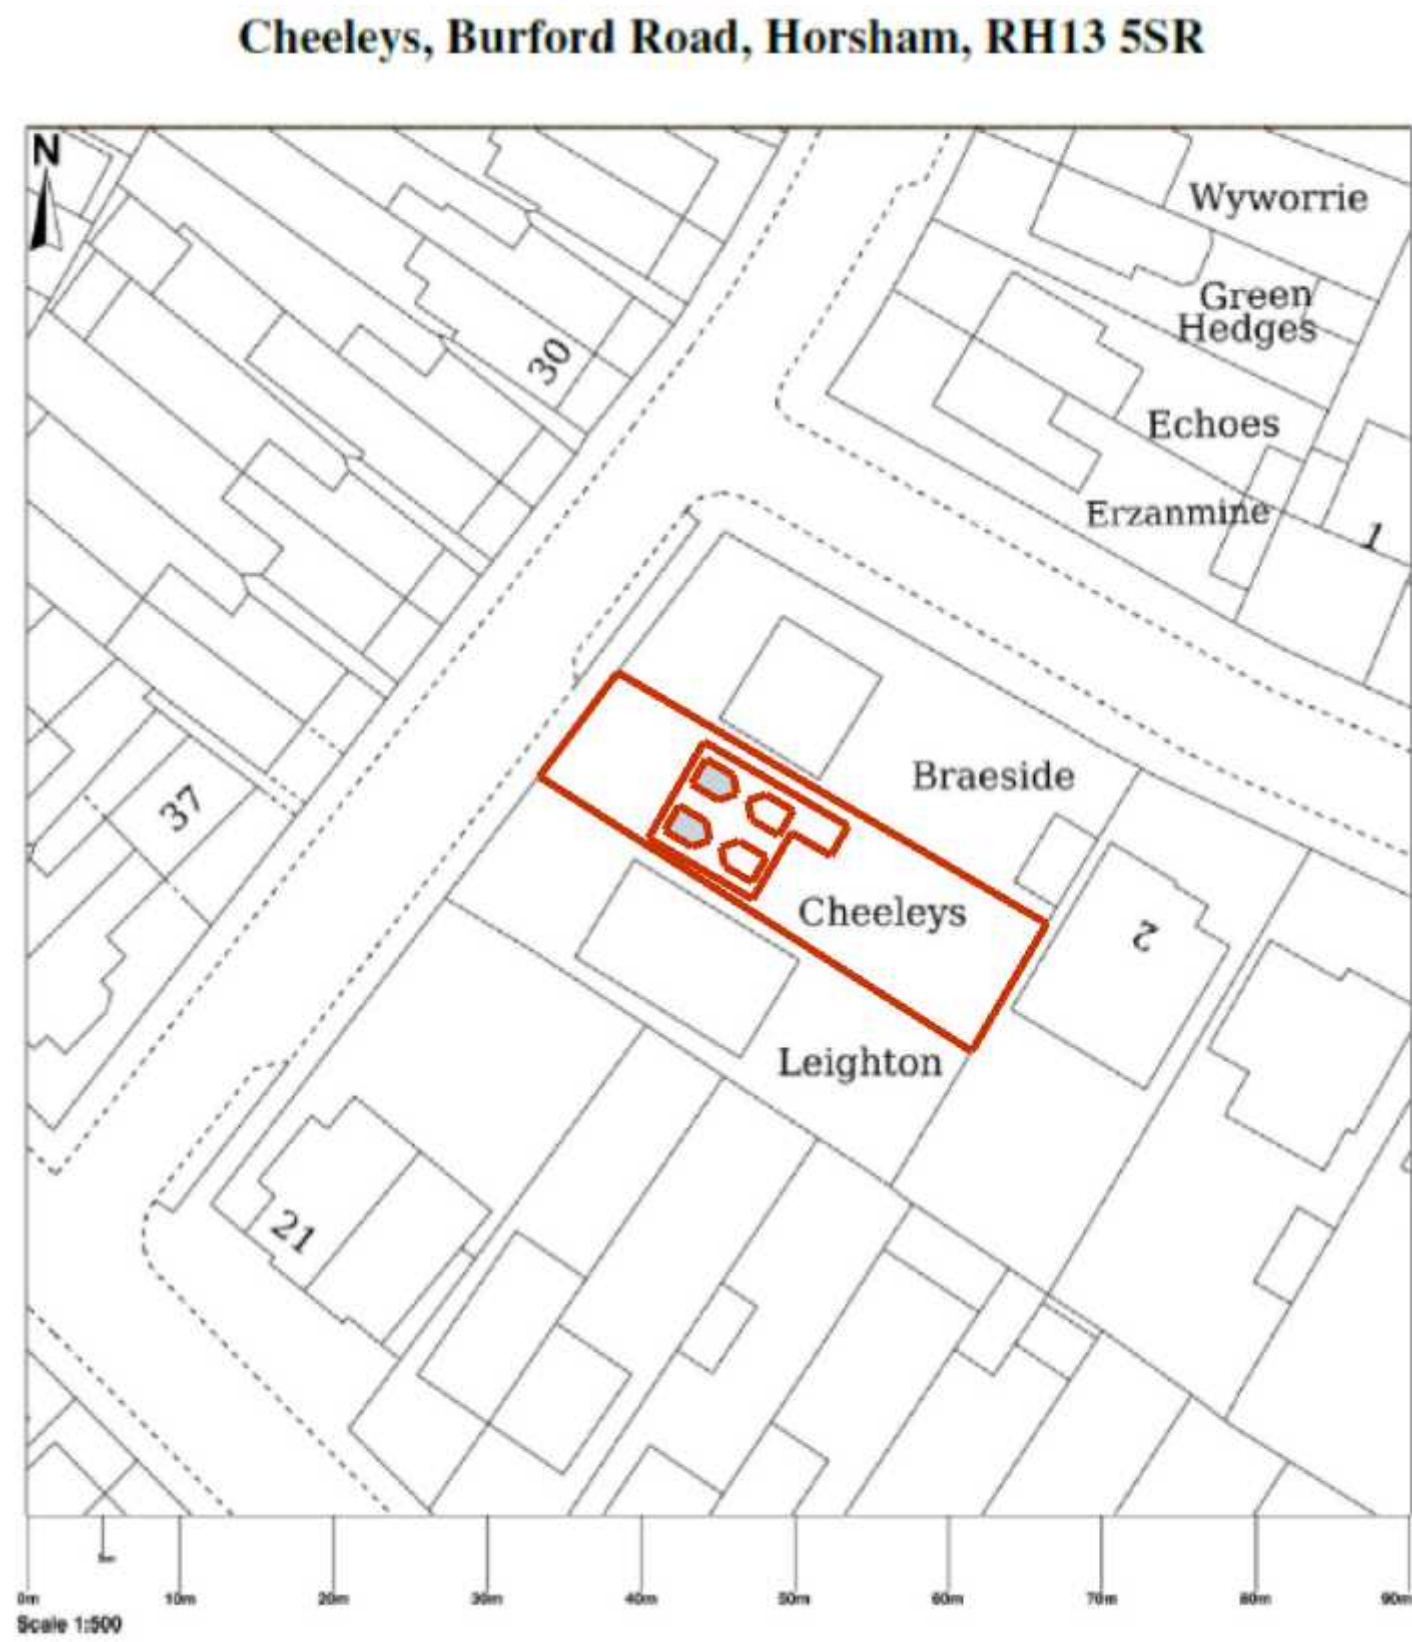

Location Plan 1:1250



READ IN CONJUNCTION WITH ALL OTHER PROJECT DOCUMENTS-REFER ALL  
DISCREPANCIES AND ERRORS TO THE ARCHITECT/AUTHOR. SCALING THIS  
DRAWING IS PERMITTED EXCEPT FOR CONSTRUCTION PURPOSES-WORK  
ONLY TO FIGURED DIMENSIONS DURING CONSTRUCTION NOT AUTHORISED  
FOR CONSTRUCTION UNLESS SPECIFICALLY STATED. ALL COPYRIGHTS IN THIS  
DRAWING AND DESIGNS SHOWN THEREIN IS RETAINED-DO NOT REPRODUCE  
WITHOUT CONSENT.



PAGE DESCRIPTION: OS Maps

CLIENT: Mr and Mrs Douglass-Saker

DATE: 22/04/2026

PAGE STAGE: Planning

ADDRESS: Cheeleys, Burford Rd,  
Oakhill, Horsham, RH13 5SR

DRAWN BY: CRG