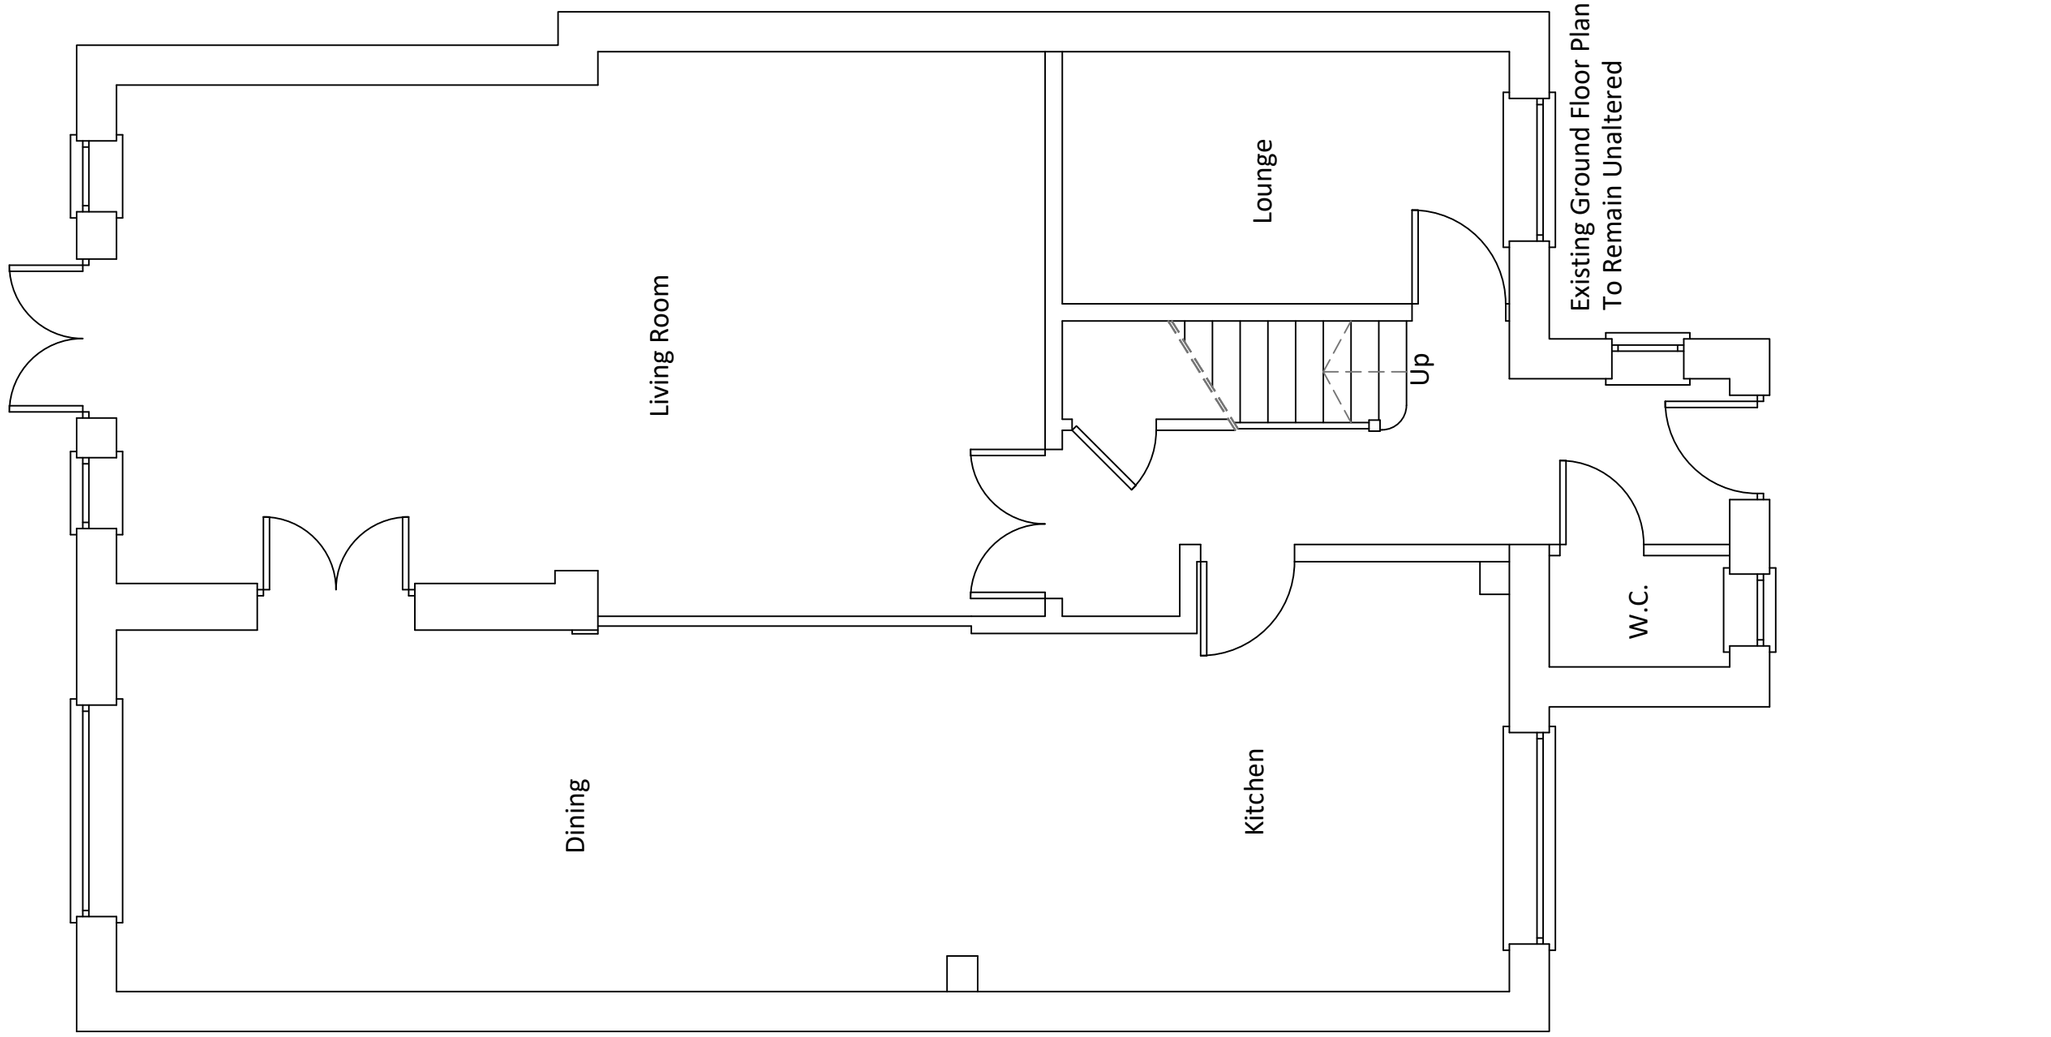


Scale in metres 1:50

1 2 3 4 5

COMMERCIAL DRAWING SERVICE LTD

Mount View
Tattenham Crescent
Epsom
KT18 5NU

T 07402981208
E jack@commercialdrawing.com
W www.commercialdrawing.com

Drawing Title

Existing Ground Floor Plan

Project

73 Charlock Way
Southwater
Horsham
RH13 9GZ

Client

Mr J. Page

Scale @ A3	Issue Date	Drawn By
1:50	30/05/2024	JT
Job No.	**Drawing No.**	**Revision**
CLW/2024	001	

Notes

Contractors should not scale or use the dimensions shown on this drawing. Any dimensions should be verified from the contractors own measurements taken on site before any the manufacture or installation of any materials.

This drawing is the property of CDS Ltd. it should not be copied or issued without their consent.