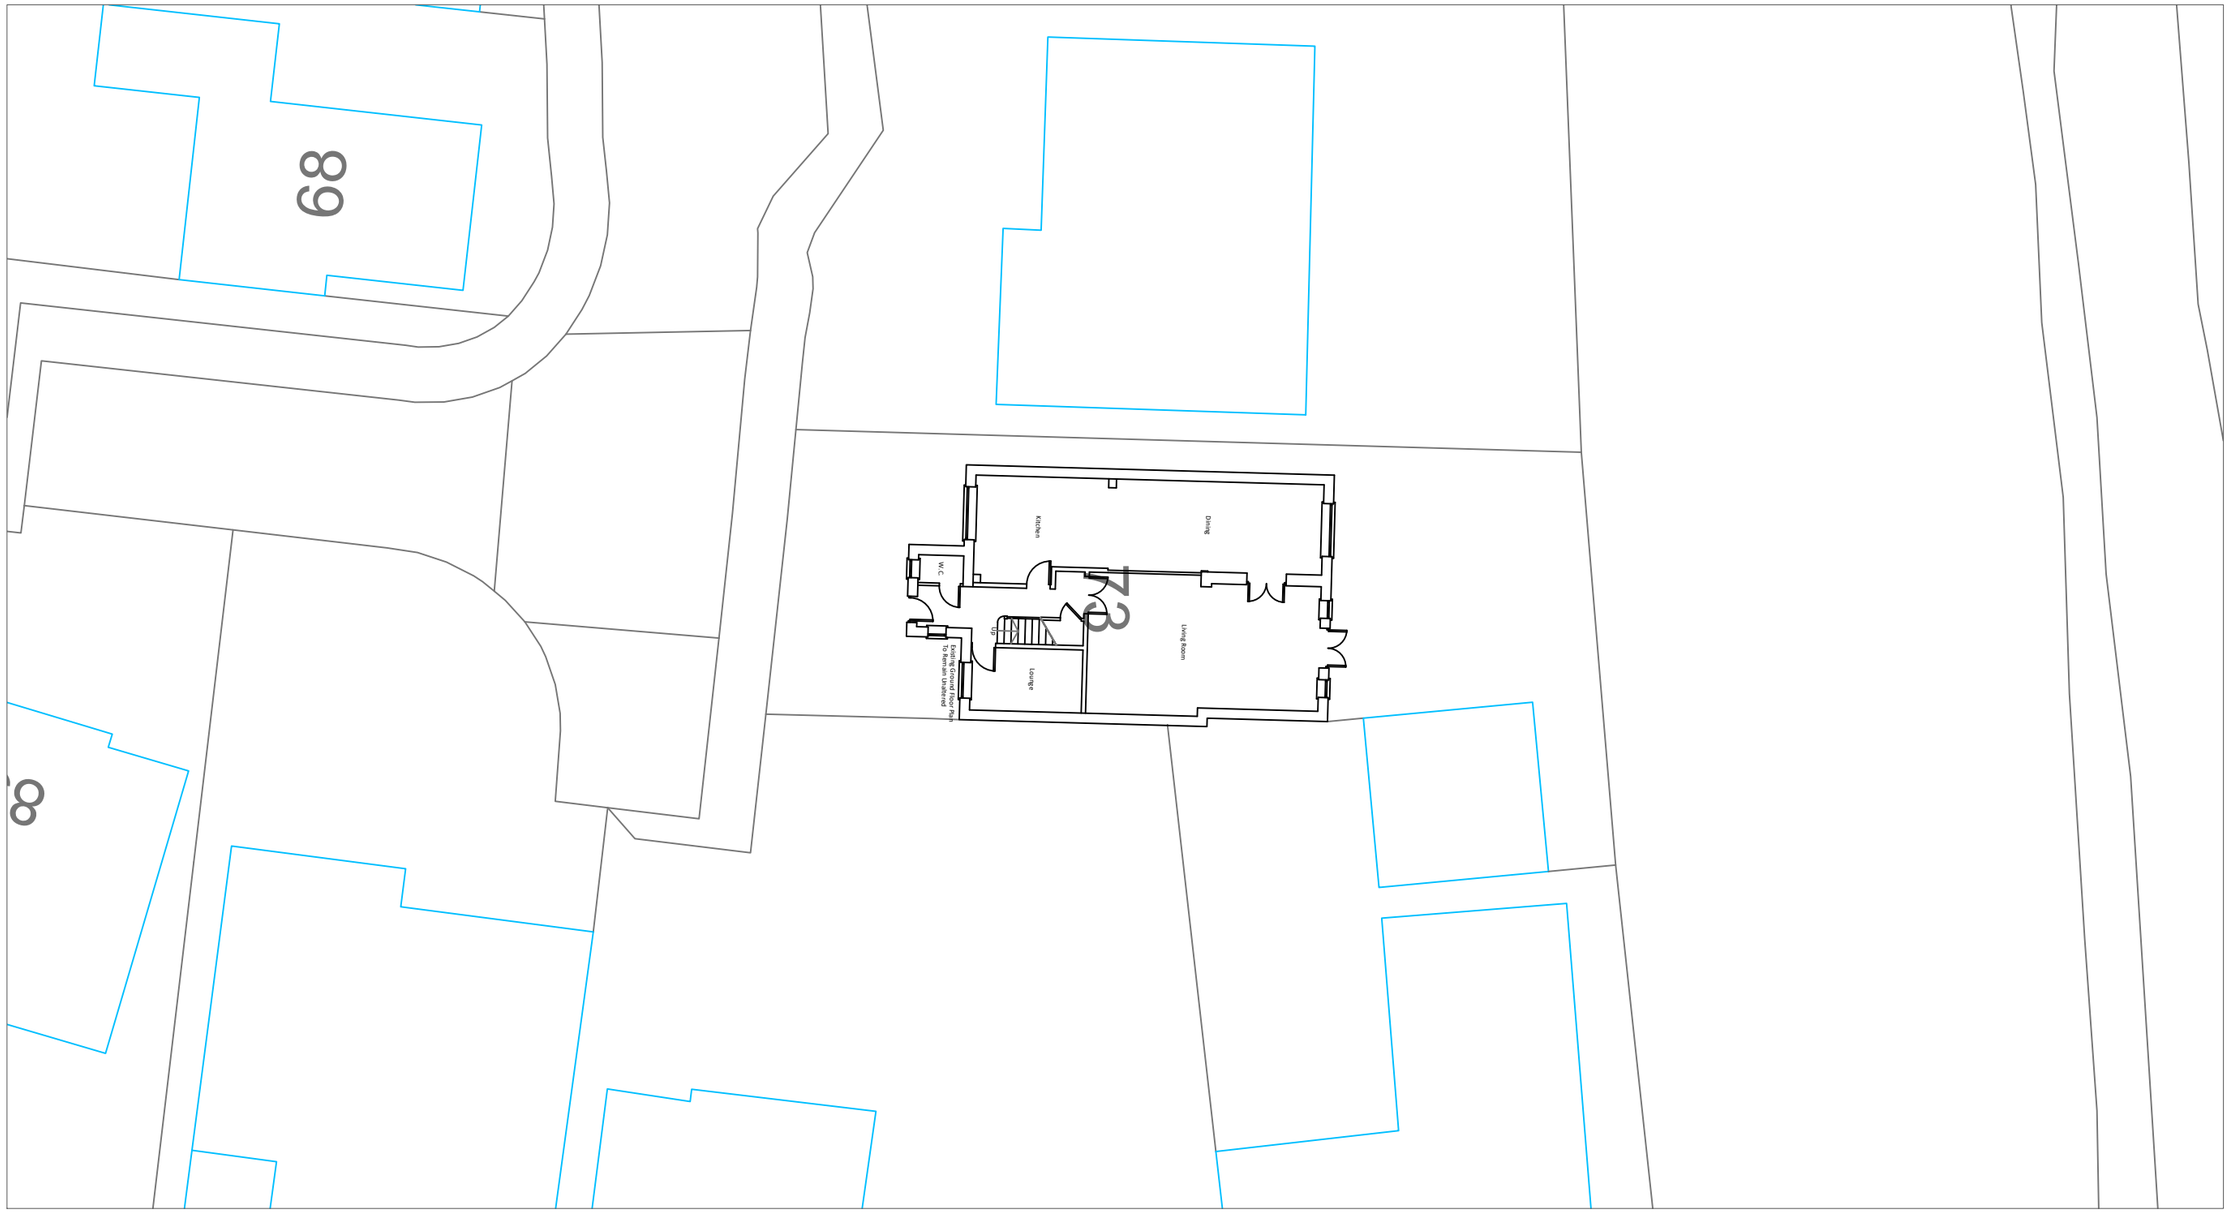



Scale in metres 1:200

1 2 3 4 5 10 15 20

COMMERCIAL DRAWING SERVICE LTD

Mount View
Tattenham Crescent
Epsom
KT18 5NU

T 07402981208
E jack@commercialdrawing.com
W www.commercialdrawing.com

**Drawing Title**

Existing Block Plan - To Remain Unaltered

**Project**

73 Charlock Way
Southwater
Horsham
RH13 9GZ

**Client**

Mr J. Page

| Scale @ A3 | Issue Date | Drawn By |
|---|---|---|
| 1:200 | 30/05/2024 | JT |
| **Job No.** | **Drawing No.** | **Revision** |
| CLW/2024 | 006 | |

**Notes**

Contractors should not scale or use the dimensions shown on this drawing. Any dimensions should be verified from the contractors own measurements taken on site before any the manufacture or installation of any materials.

This drawing is the property of CDS Ltd. it should not be copied or issued without their consent.