



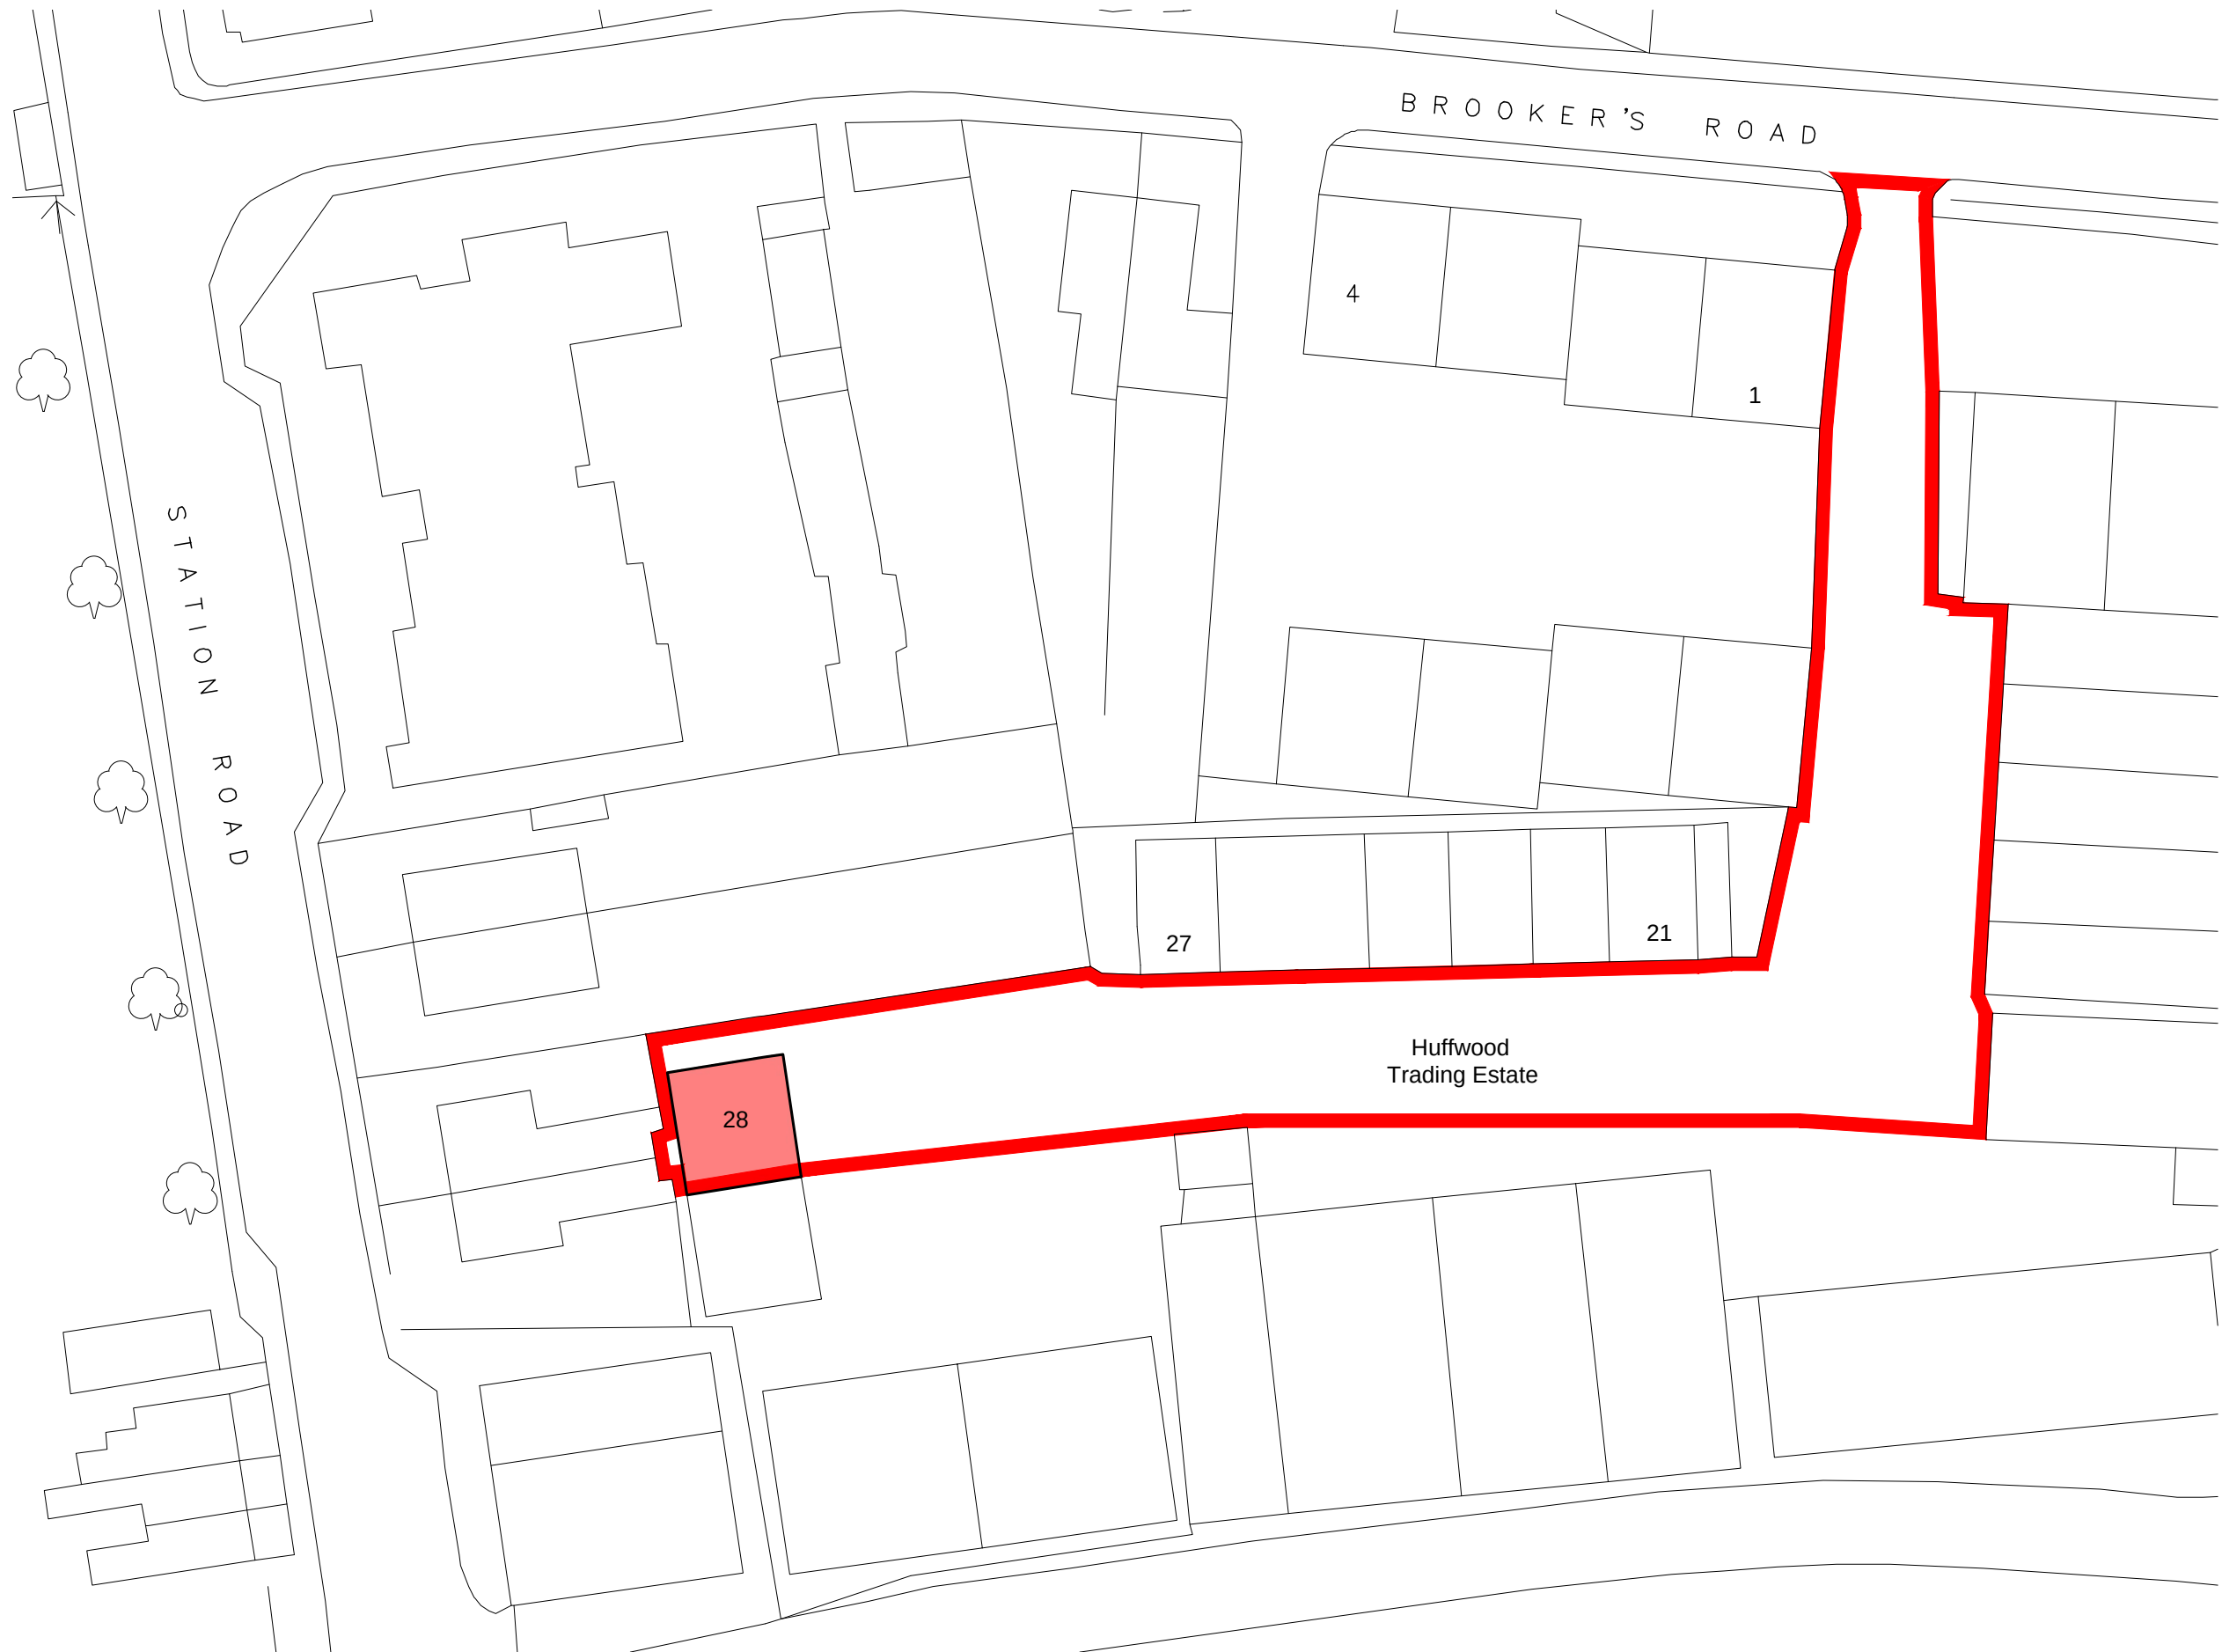

Existing and Proposed Block Plan (No change)

0m 5m 10m 25m 50m

Scale 1:500

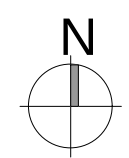

notes

Where applicable this drawing to be read in conjunction with Structural engineers and specialist sub contractors' details, specification and drawings

Do not scale from this drawing

revisions

Drawn

planning issue

project

proposed change of use for 28
Huffwood Estate, Billingshurst,
RH14 9UR for Mr.P Snowsell

title

Existing and Proposed
Block Plan

scale @ a3	date	drawn
1:500	April '26	C.Coulthard

project number	organisation	zone	level	doc type	role	dwg n°	suitability	revision
DS2601	-000A-	XX	-XX	-DR	-AR	-100	-S00	-000