
BOUNDARY LINES TO BE CONFIRMED ON SITE

Outline of Proposed Extension

New Construction

OG Obscure Glazing

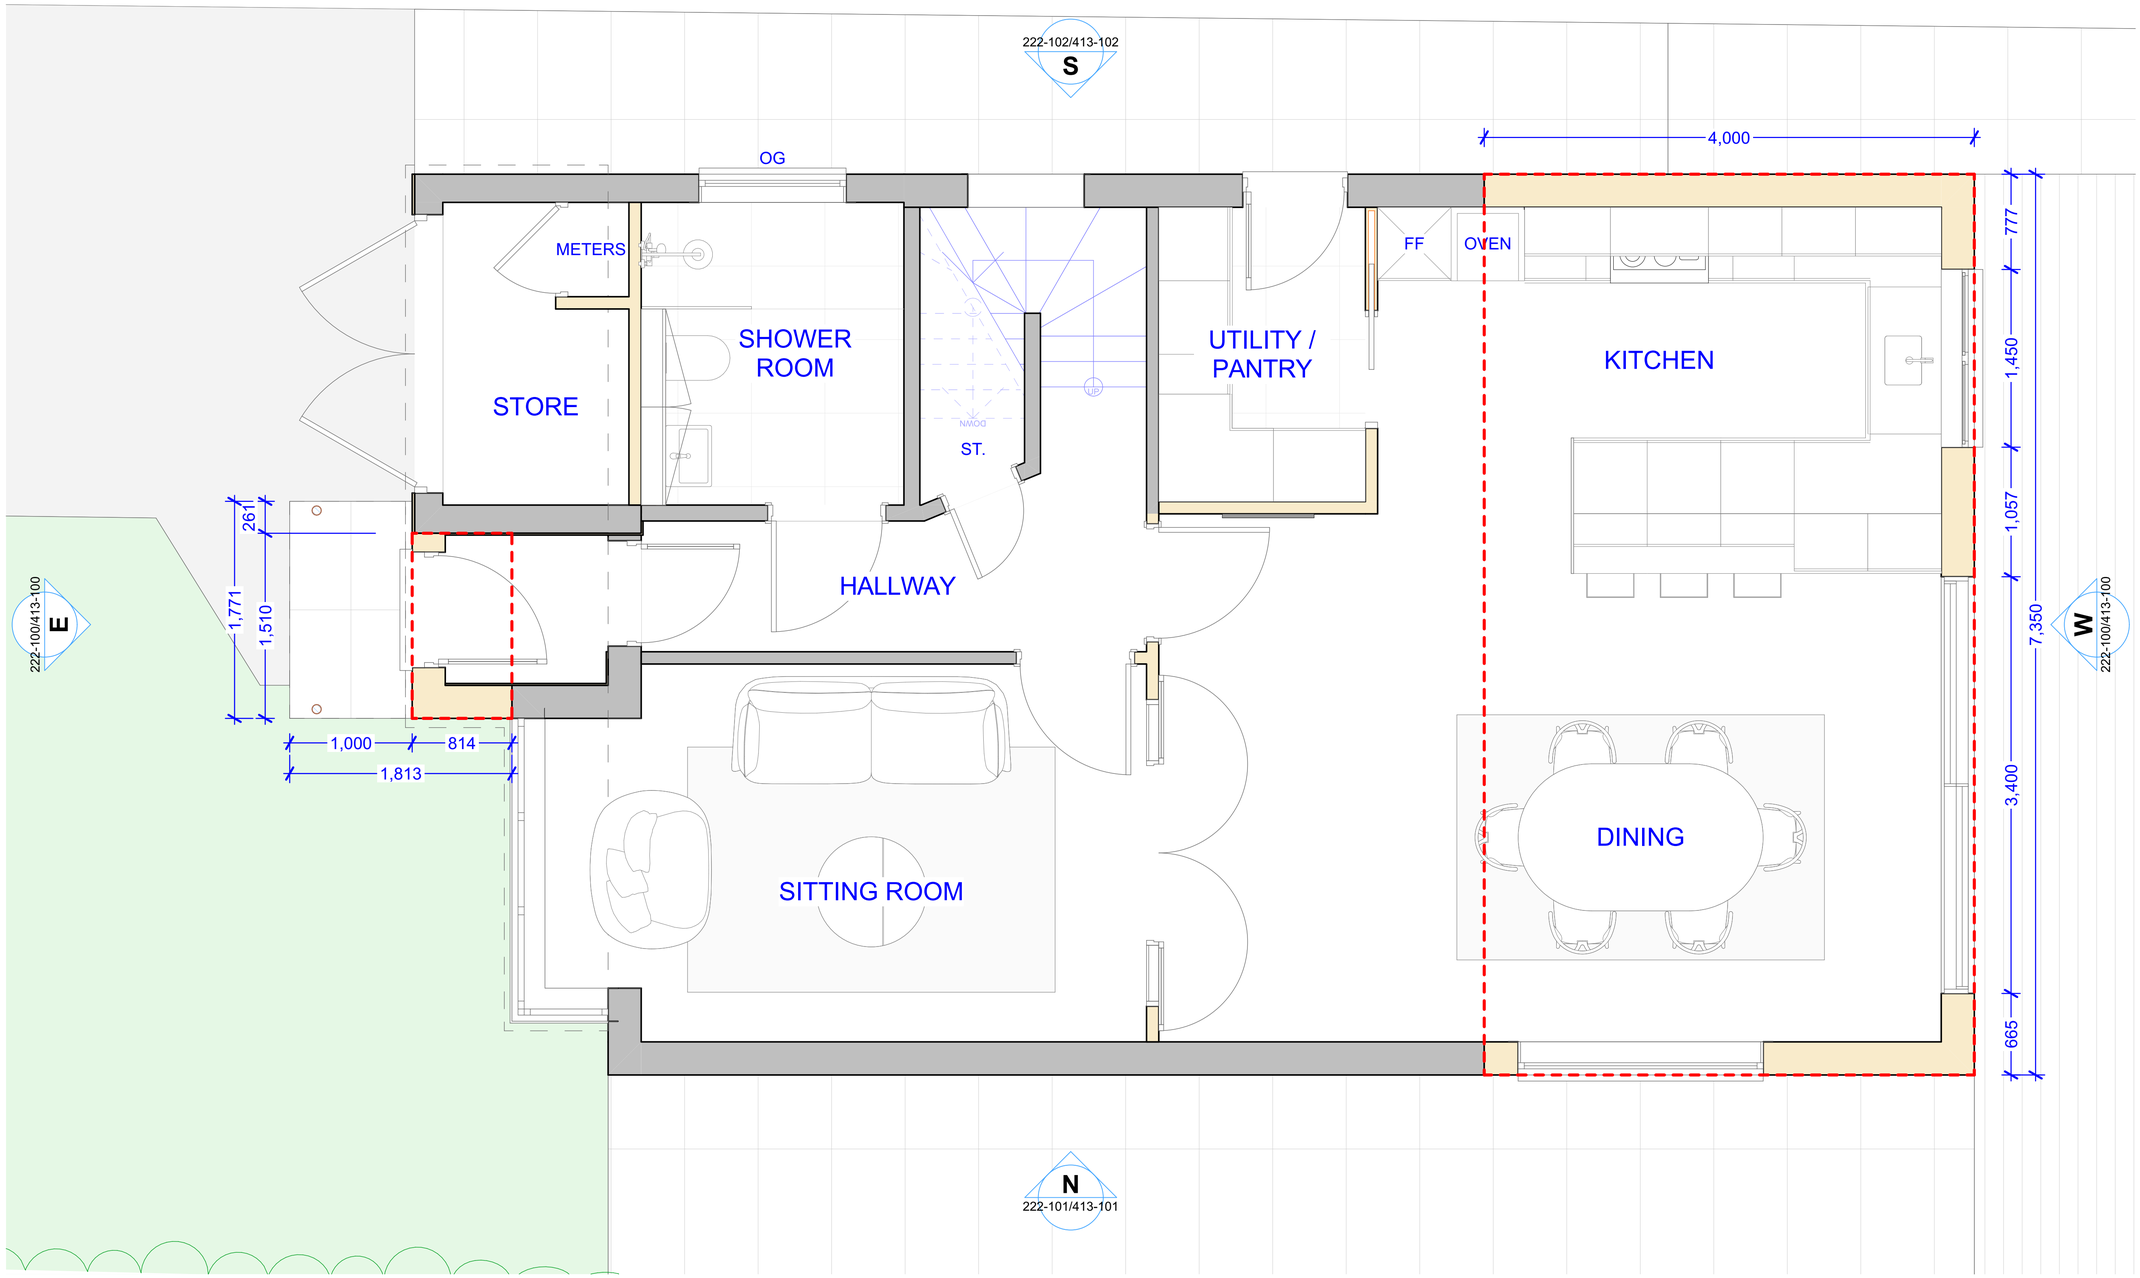

01
-

Proposed Ground Floor Plan
1:25

N

metres 1 2 3 4 5

Key Plan	© James Williamson Architects Ltd Notes This document and its design content is copyright ©. It shall be read in conjunction with all other associated project information including models, specifications and related consultants documents. Do not scale from documents except for planning purposes. All dimensions to be checked on site. Immediately report any discrepancies, errors or omissions on this document to the Originator. If in doubt ASK.	Revision Number Rev / By / Layout Comment / Date	Client *	Job Title 15 Quarry Way, Southwater, RH13 9ST	Drawing Title Proposed Ground Floor Plan Scale 1:25 @ A1 1:50 @ A3	Drawn JW / Checked - / Date 10/01/2025 Job No 24-058 / Drawing No 412-100 / Rev 01 Status PLANNING	JAMES WILLIAMSON ARCHITECTS