


Proposed Front Elevation **1:50**

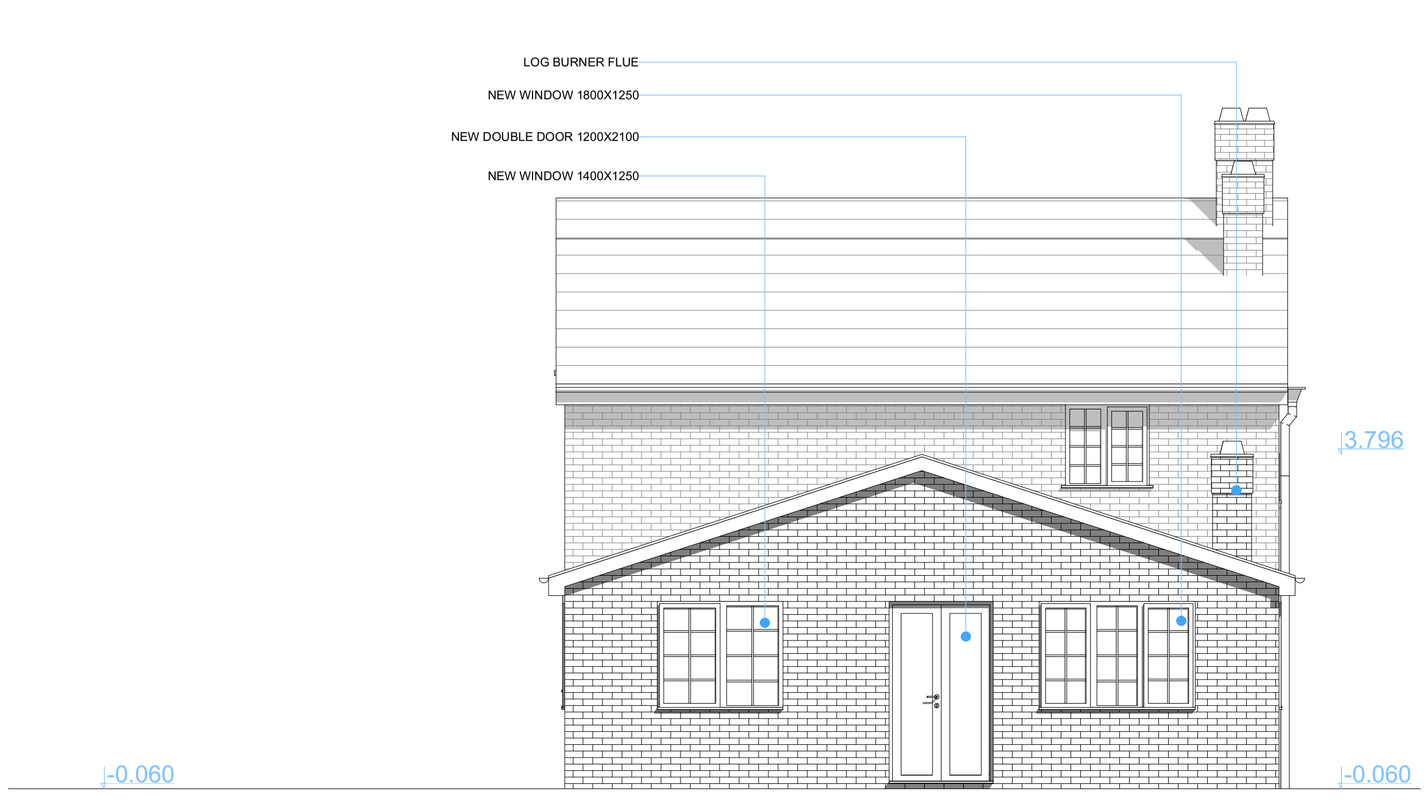

Proposed Rear Elevation **1:50**

All Dims in millimeters unless otherwise stated.
Do not scale except for planning purposes.
If in doubt - Ask

This drawing is confidential and is the property of Keenan Project Designs Ltd.

© Copyright

Scale 1:25 — 1 0 2m

Scale 1:50 — 1 0 4m

Scale 1:100 — 2 0 5m

KEENAN PROJECT DESIGNS

KEENAN PROJECT DESIGNS
0800 233 5787
INFO@KEENANPROJECTDESIGNS.COM
WWW.KEENANPROJECTDESIGNS.COM

CLIENT:
Charles Carvosso

DATE:
05/12/2024

DRAWN BY:
Diyana Yordanova

PROJECT LEAD:
Arthur Hendry

ADDRESS:
Marelands Cottage, Broadwater Lane, Copsale, Horsham, West Sussex RH13 6QW

DRAWING NUMBER:
2862 C REAR - 07

REVISION: C
09/01/2025
Diyana Yordanova