

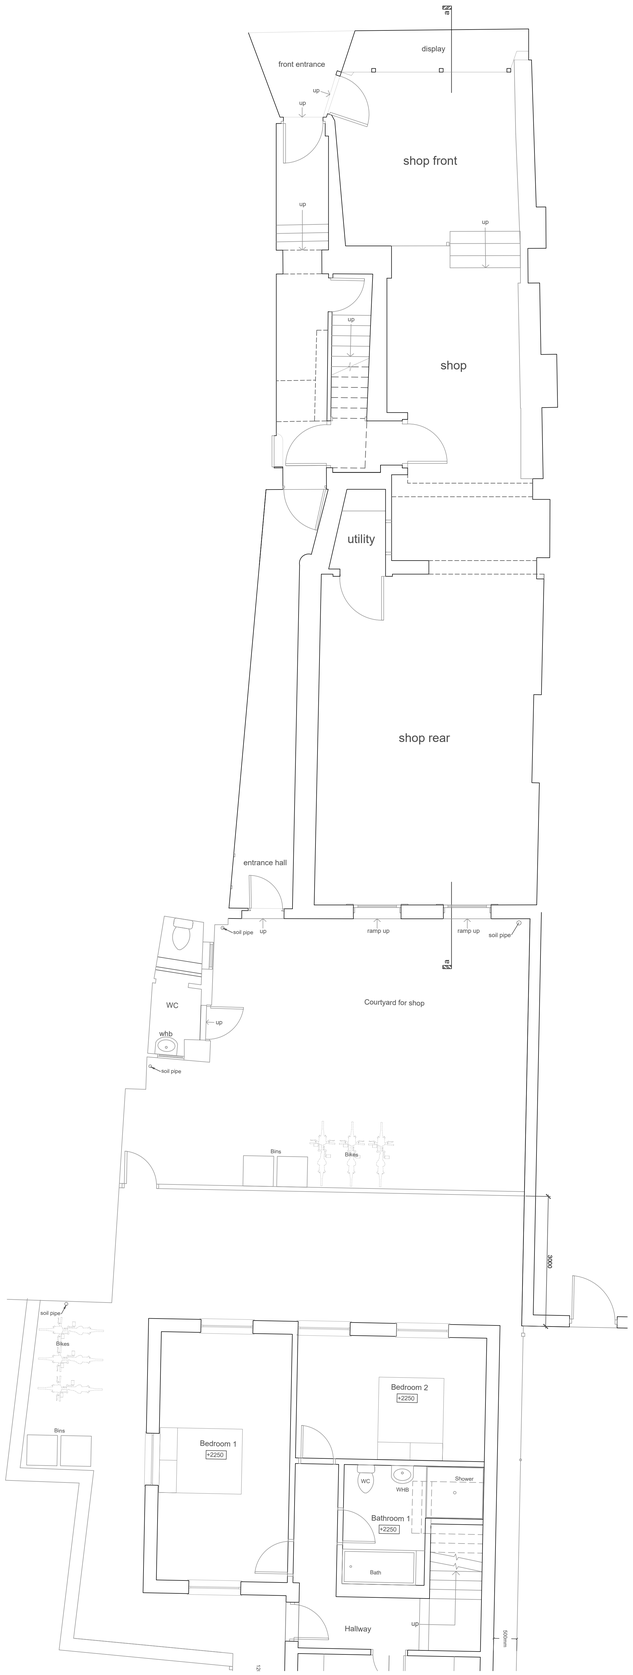


Ground Floor Plan

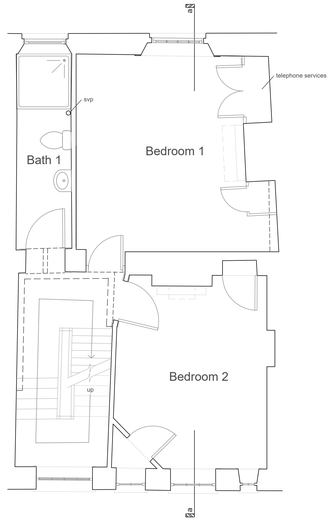

First Floor Plan

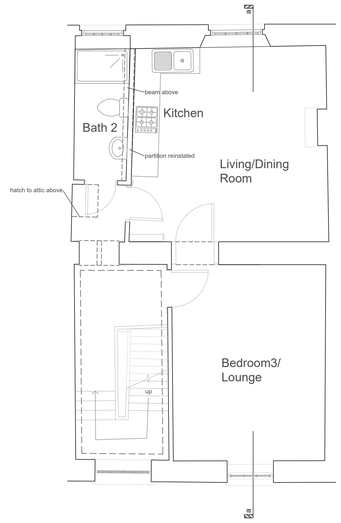

Second Floor Plan

scale bar

0m 1m 2m 3m 4m

North

Schedule of Areas:

Ground Floor	
Hallway	26.7m²
First Floor	51.3m²
Bedroom 1	20m²
Bedroom 2	15.2m²
Bathroom 1	5.8m²
Hallway	10.3m²
Subtotal	
Second Floor	51.5m²
Living/Dining/Kitchen	20m²
Bedroom 3/Lounge	16m²
Bathroom 2	3.7m²
Hallway	11.8m²
TOTAL	129.5m²

PLANNING

no.	date	description	by
C	17.09.26	Amendments	SG
B	25.08.26	Minor Amendments	SG
A	18.08.26	Minor Amendments	SG

r e v i s i o n s

KTA limited
architects & designers

Mill House Mill Lane Poynings BN45 7AE
T : **07768873002**
E : **kevin@ktaltd.com** W : **www.ktaltd.com**

client	Mr. K Thornton
job	80 High Street Steyning BN44 3RD
dwg no.	929.06c
title	Proposed Ground Floor, First & Second Floor Plans
drawn by	SG
checked by	KT
scale	1:50 @ A0
date	25.01.26

Do not scale off drawing.
Check all dimensions on site before any work commences.
All goods, materials and workmanship to conform with current Building Regulations, Codes of Practice and British Standards.
This drawing shall not be reused, copied, or reproduced in any form without the prior authorisation of KTA Limited.
Copyright of KTA Limited.