
122 Cook Road, Horsham, RH12 5GQ

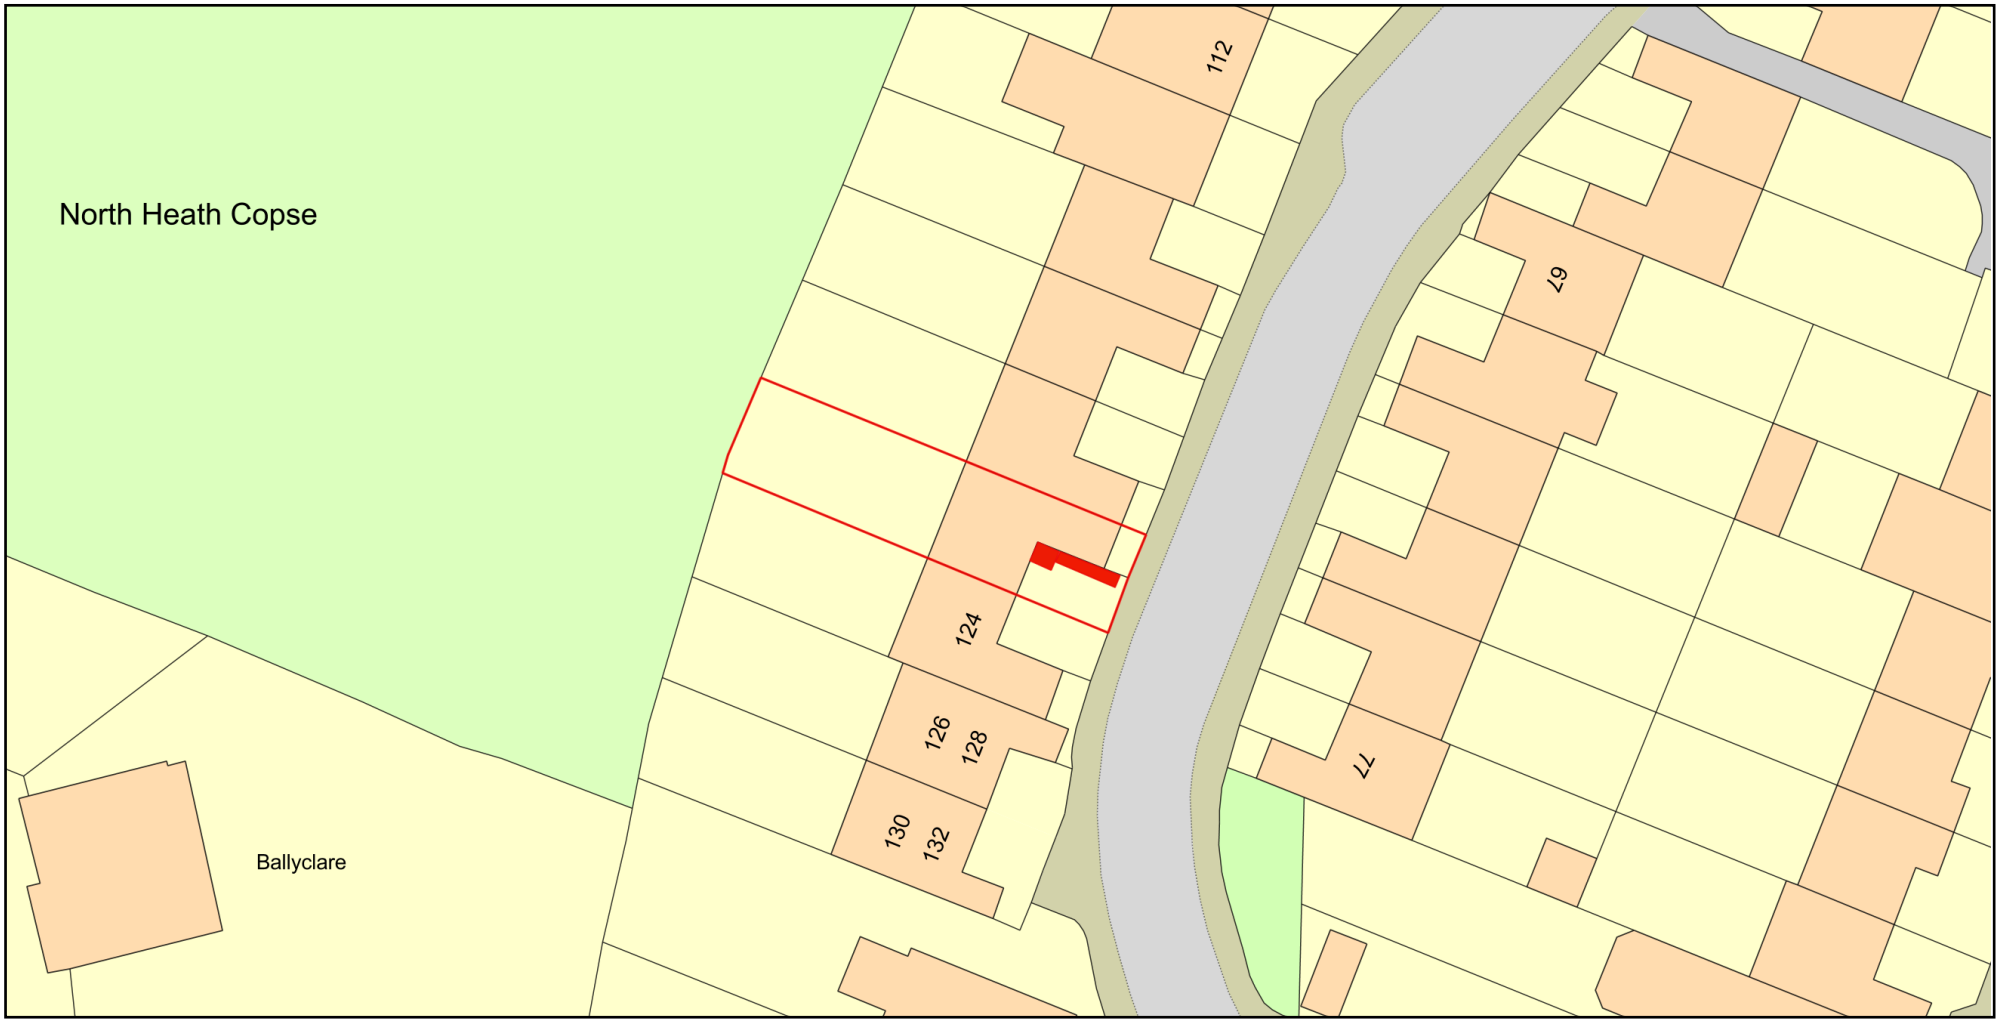

ReQuestaPlan

Plan Produced for:	Advanced Adaptations
Date Produced:	17 Dec 2024
Plan Reference Number:	TQRQM24352194714563
Scale:	1:500 @ A4

© Crown copyright and database rights 2023 OS 100042766