1, LONGHURST AVENUE, HORSHAM, WEST SUSSEX, RH12 1BH

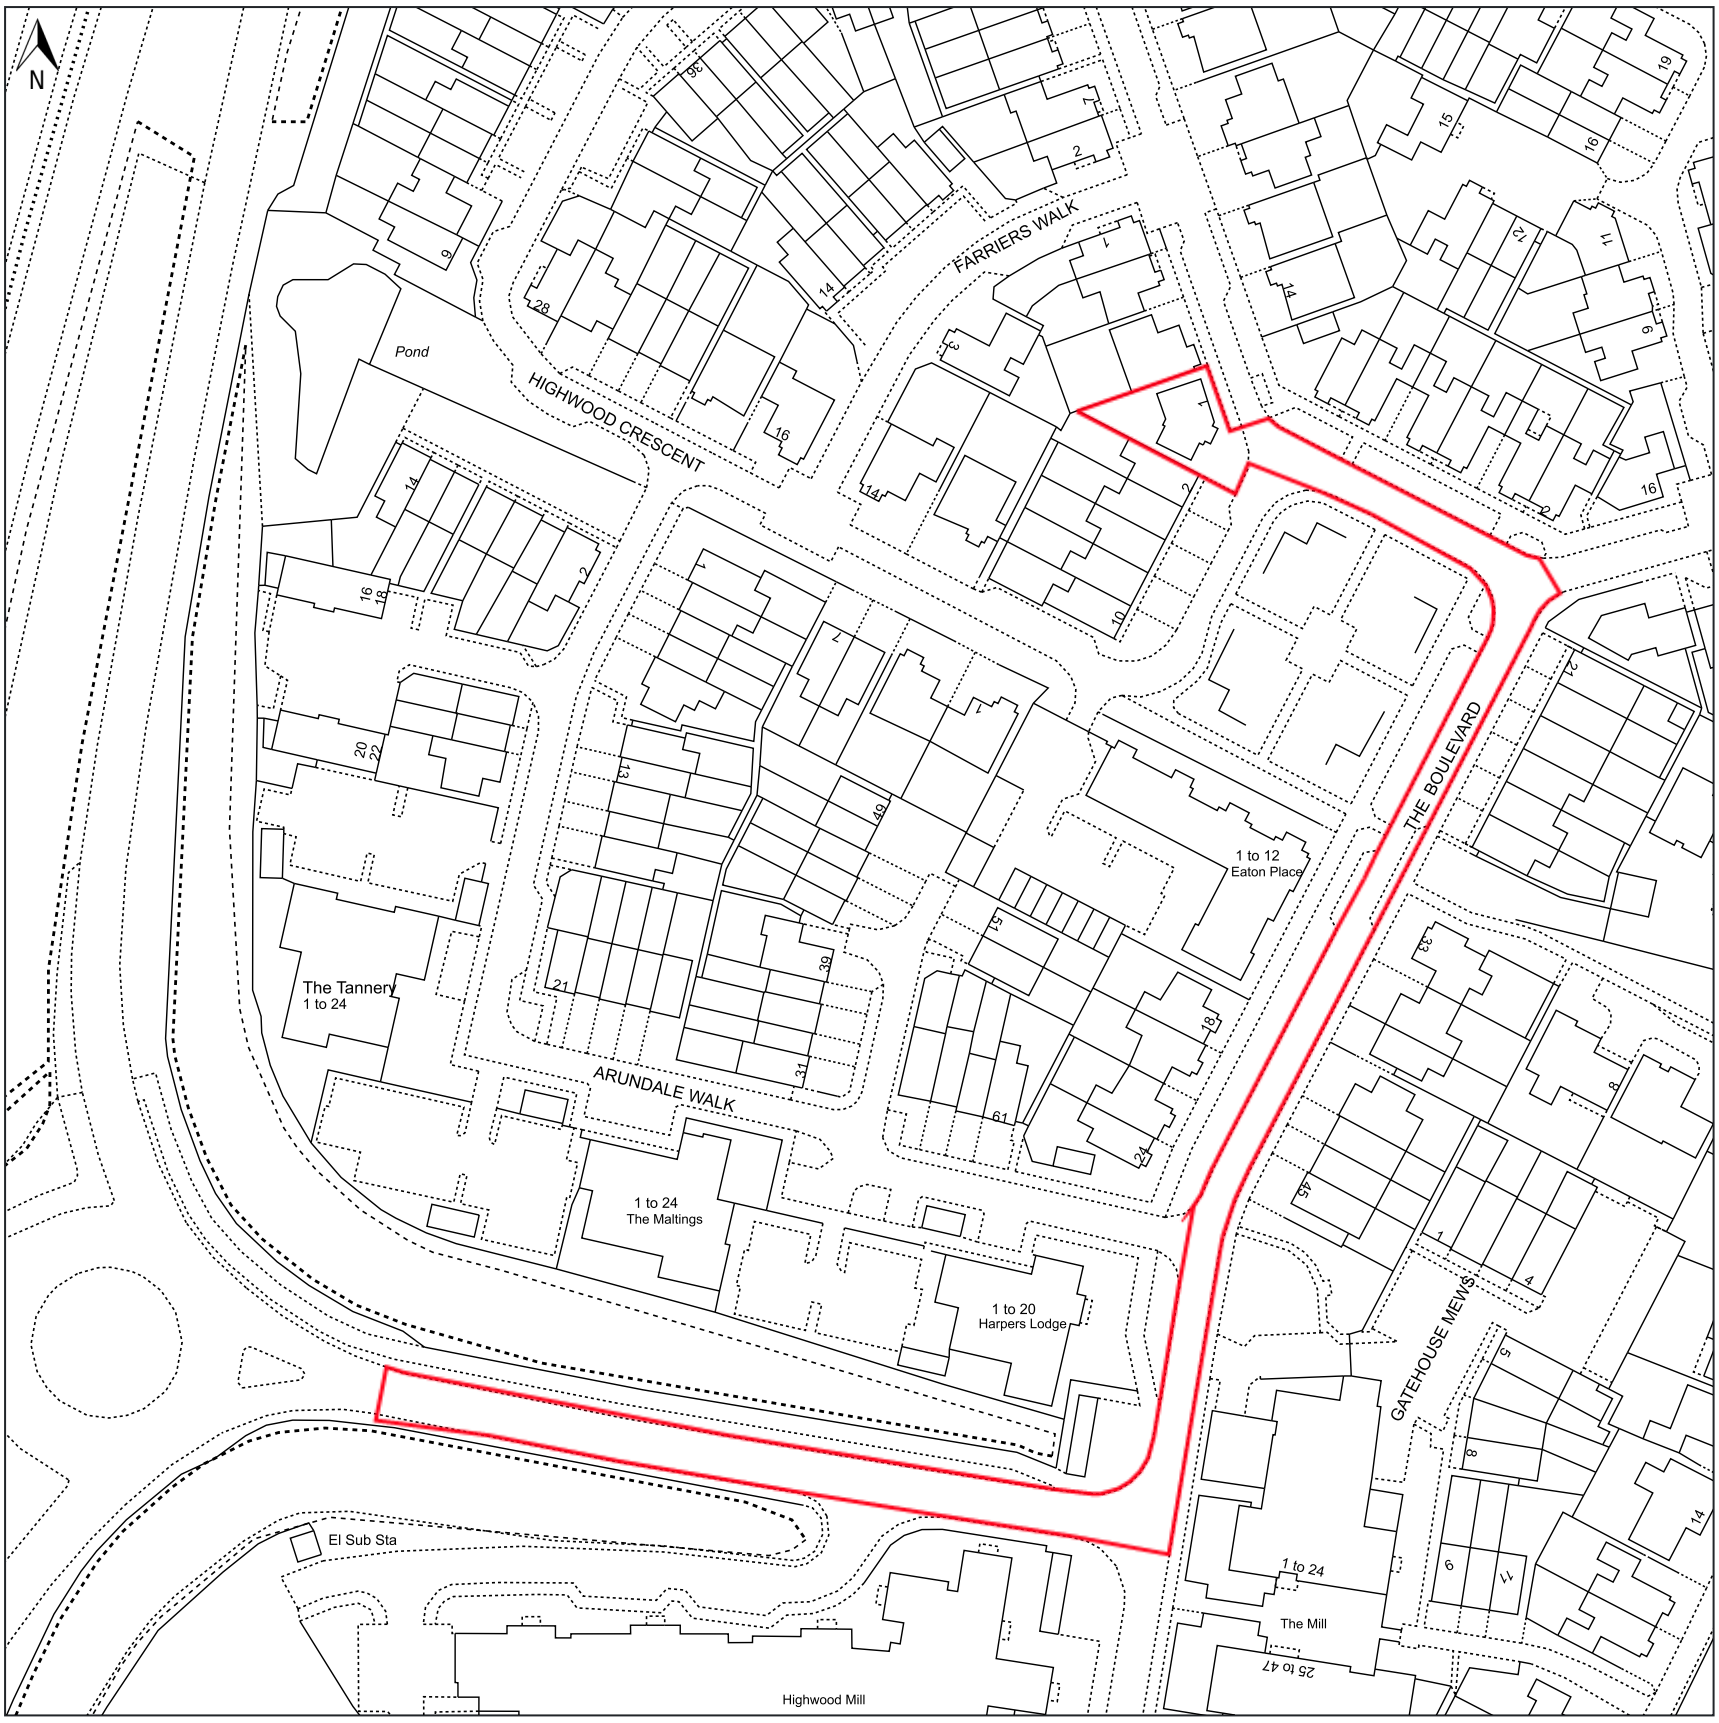

© Crown copyright and database rights, 2025. Ordnance Survey AC0000808122 Created using Plans by Emapsite

0m 25m 50m 75m 100m 125m

Scale: 1:1250 **Paper Size: A3**

Notes:

Plan no: PL/643/04