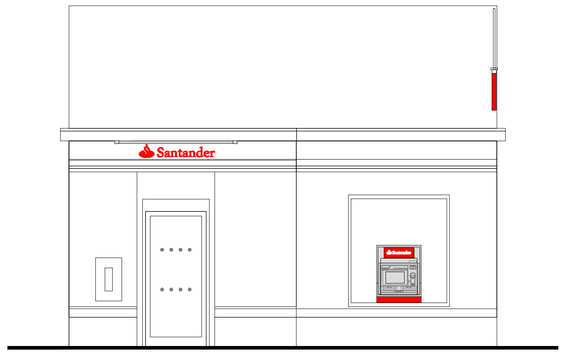

EXISTING FRONT (NORTH) ELEVATION
MIDDLE STREET
1:50 @ A1, 1:100 @ A3

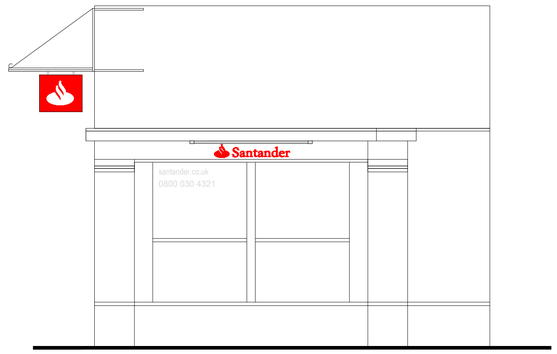

EXISTING SIDE (WEST) ELEVATION
SOUTH STREET
1:50 @ A1, 1:100 @ A3

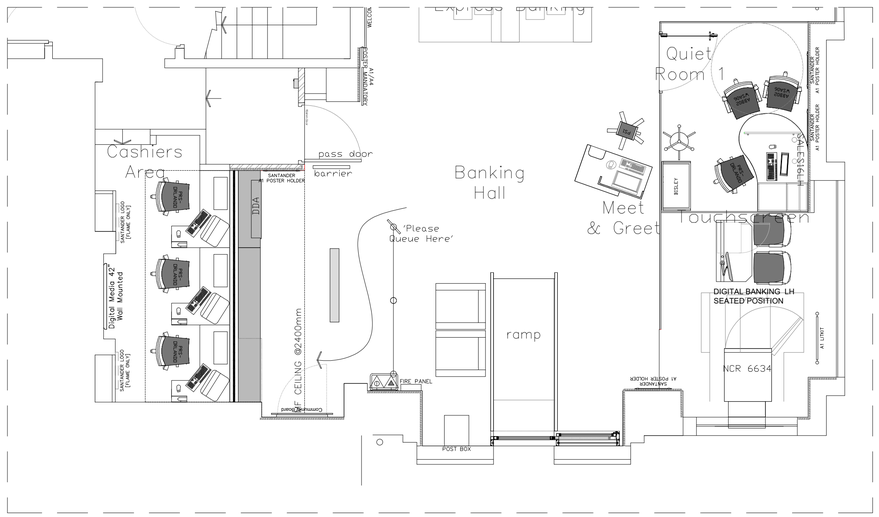

EXISTING SHOPFRONT PLAN
MIDDLE STREET
1:50 @ A1, 1:100 @ A3

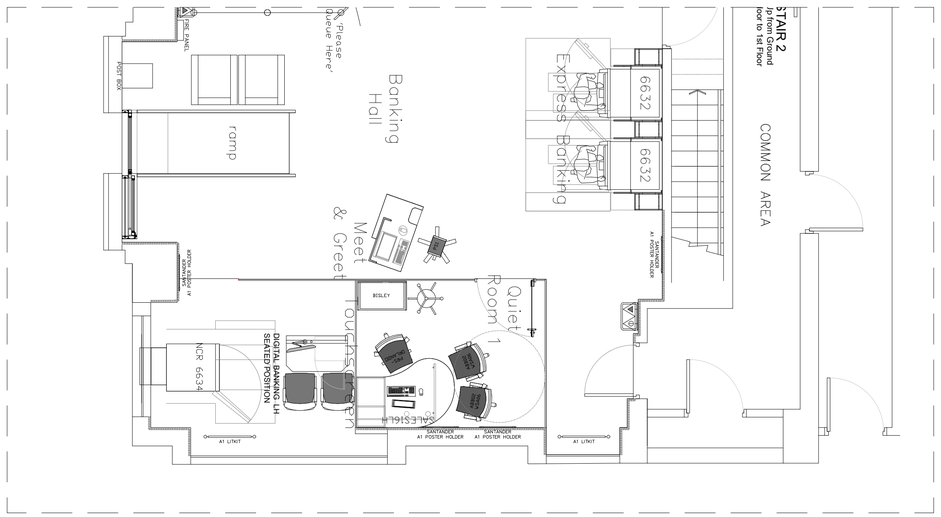

EXISTING SHOPFRONT PLAN
SOUTH STREET
1:50 @ A1, 1:100 @ A3

0 1 2 3 4 5
Metres
Scale 1:50 @ A1, 1:100 @ A3

Notes.

This Drawing is the copyright and property of Santander UK PLC. It must not be copied or published without written consent.

Do not scale from this drawing.

Rev	Description	Date	By

PLANNING

Santander

Project
Horsham
1 South Street,
Horsham, RH12 1EL

Title
Existing Front & Side Elevations

Scale
1:50 @ A1 & 1:100 @ A3

Drn		App
BG		
Date		Date
25/03/2025		

Consultants' drawing number
2243-A-0147-2000

brand
LOM

Client drawing number
HorshamSS-0147-FR-SI-EL-EX-PL

rev.
-