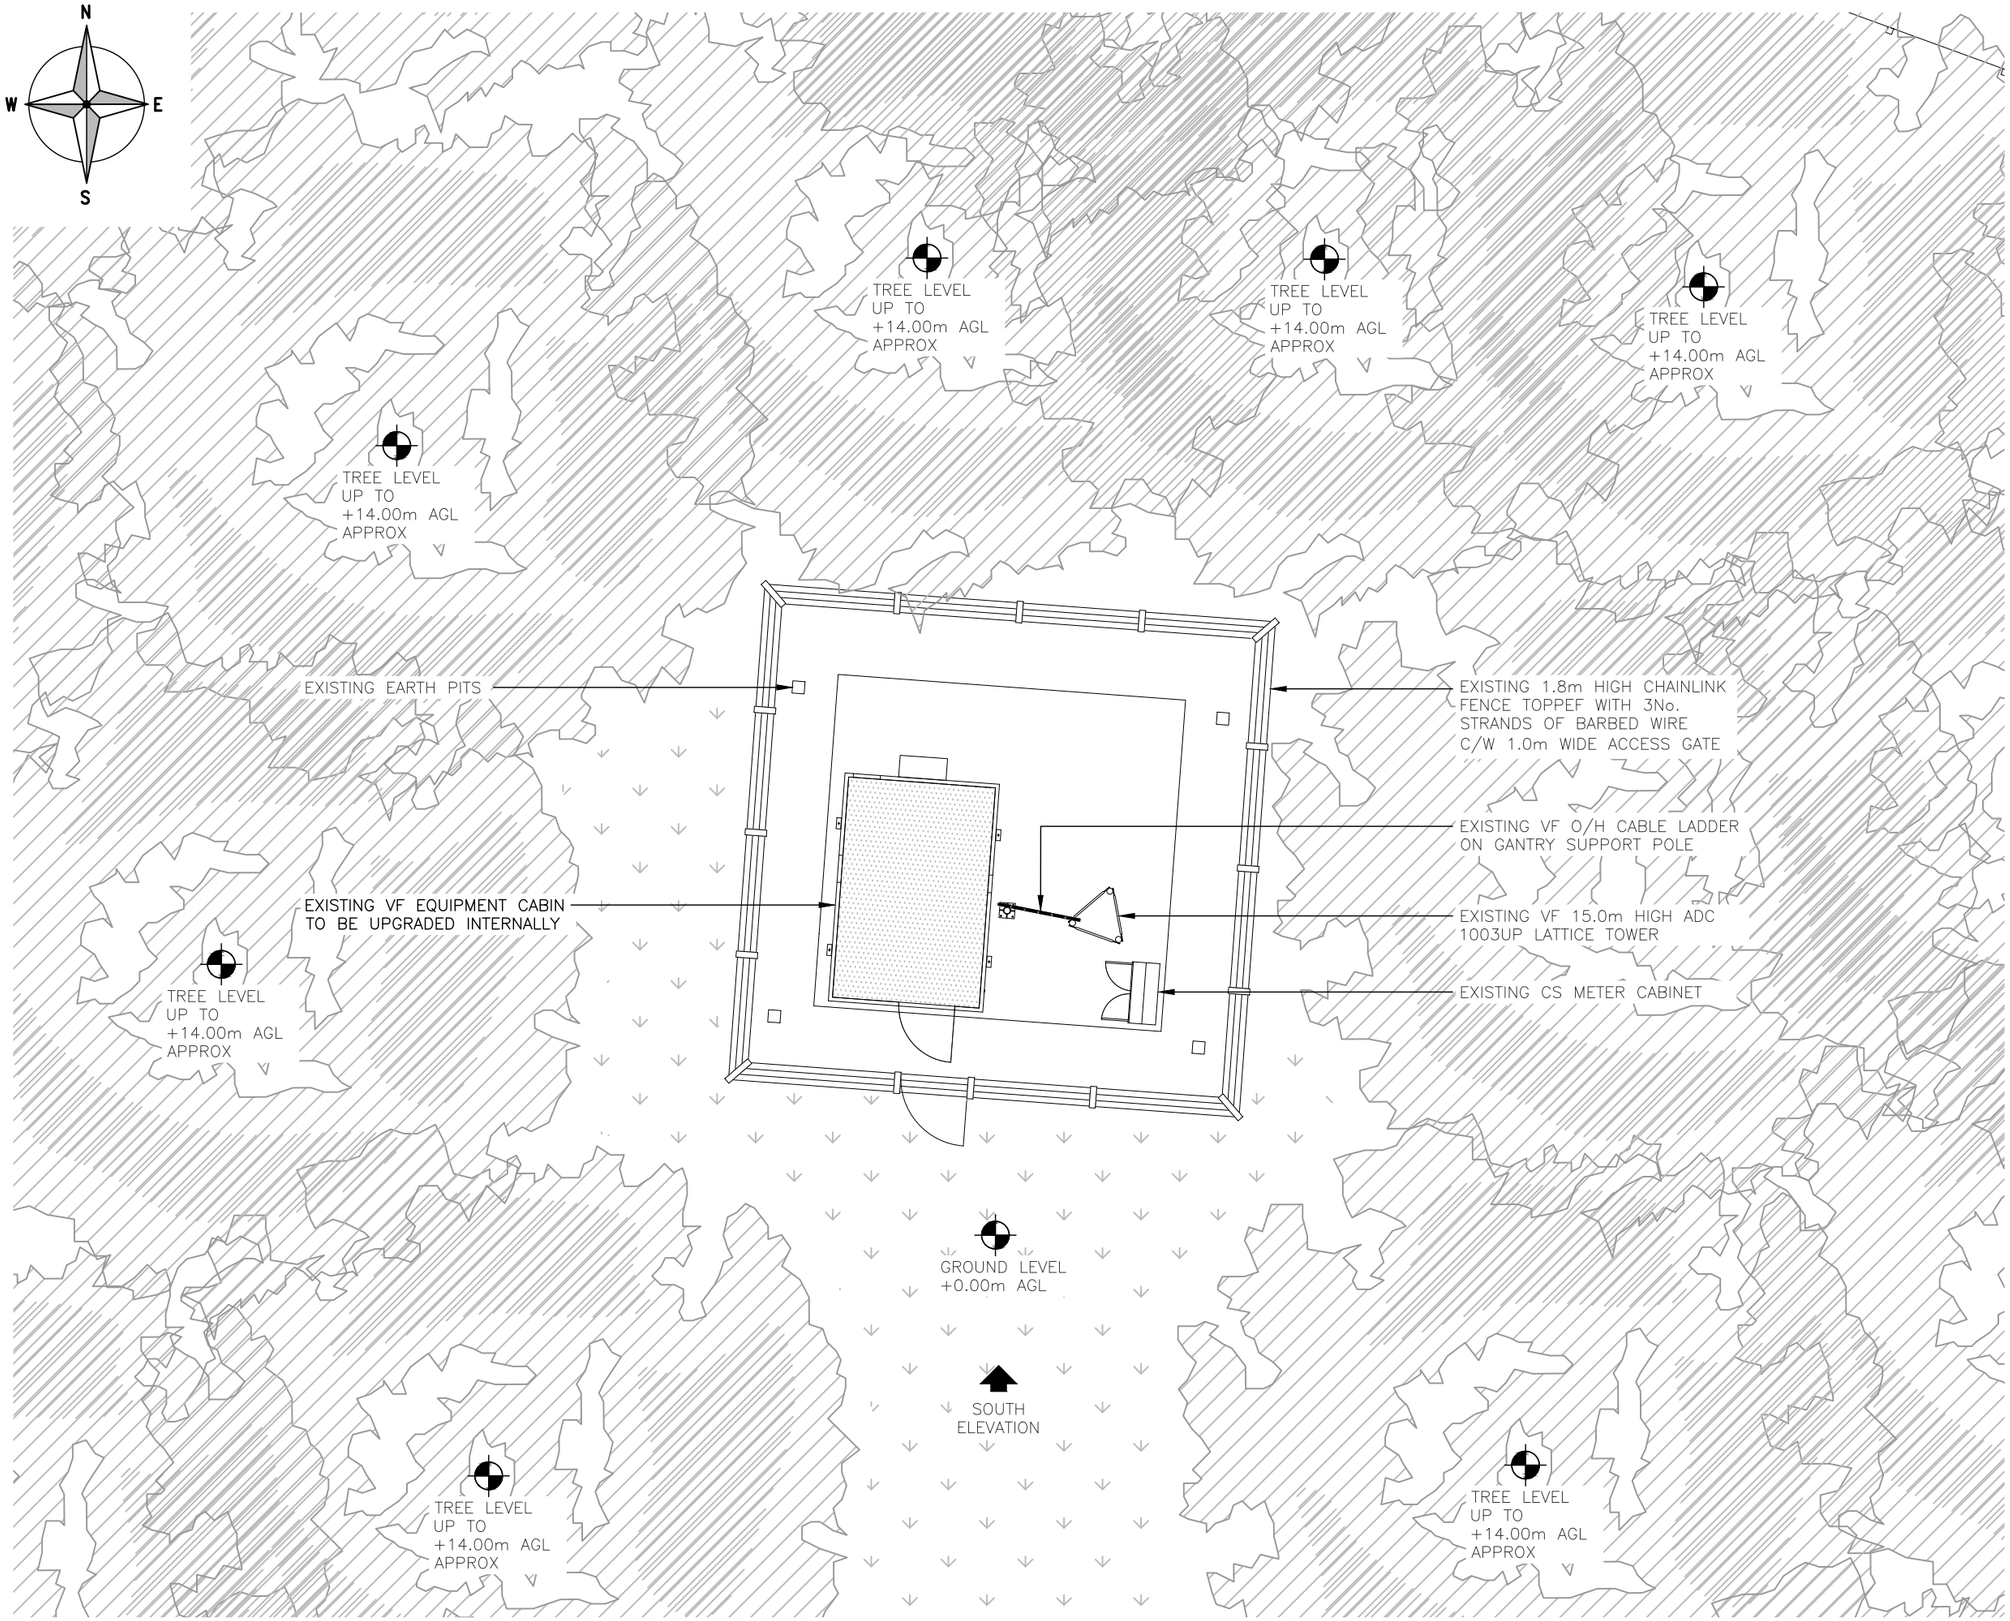

PROPOSED SITE PLAN

(1:100)

0 1 2 3 4 5m

1:100

ALL DIMENSIONS ARE IN mm UNLESS NOTED OTHERWISE

N.G.R | E: 511182 | N: 131018

NOTES:

REV	MODIFICATION	BY	CH	DATE
1A	ISSUED FOR CONSTRUCTION	MB	MH	22.11.24

circet UK

Unit 27F-G, Hartlebury Trading Estate, Crown Lane, Hartlebury, Worcestershire, DY10 4JD

cornerstone

Cell Name	Opt.
SLINFOLD BASF PRINTING SERVICES	–

Cell ID No

CSID	✓ VF NR	– N/A
12696724	30137_11	–
Project No.	– N/A	– N/A
VP1188	–	–

Site Address / Contact Details

SPRING COPSE BUSINESS PARK
STAINS STREET
SLINFORD
WEST SUSSEX
RH13 ORT

Drawing Title: PROPOSED SITE PLAN

Purpose of issue: CONSTRUCTION | Dwg Rev: 1A

Drawing Number: 201

Surveyed By:	Original Sheet Size:	Pack Issue:
UK AIRCOMMS	A3	1A

Drawn:	Date:	Checked:	Date:
MB	22.11.24	MH	22.11.24