
1/100 scale

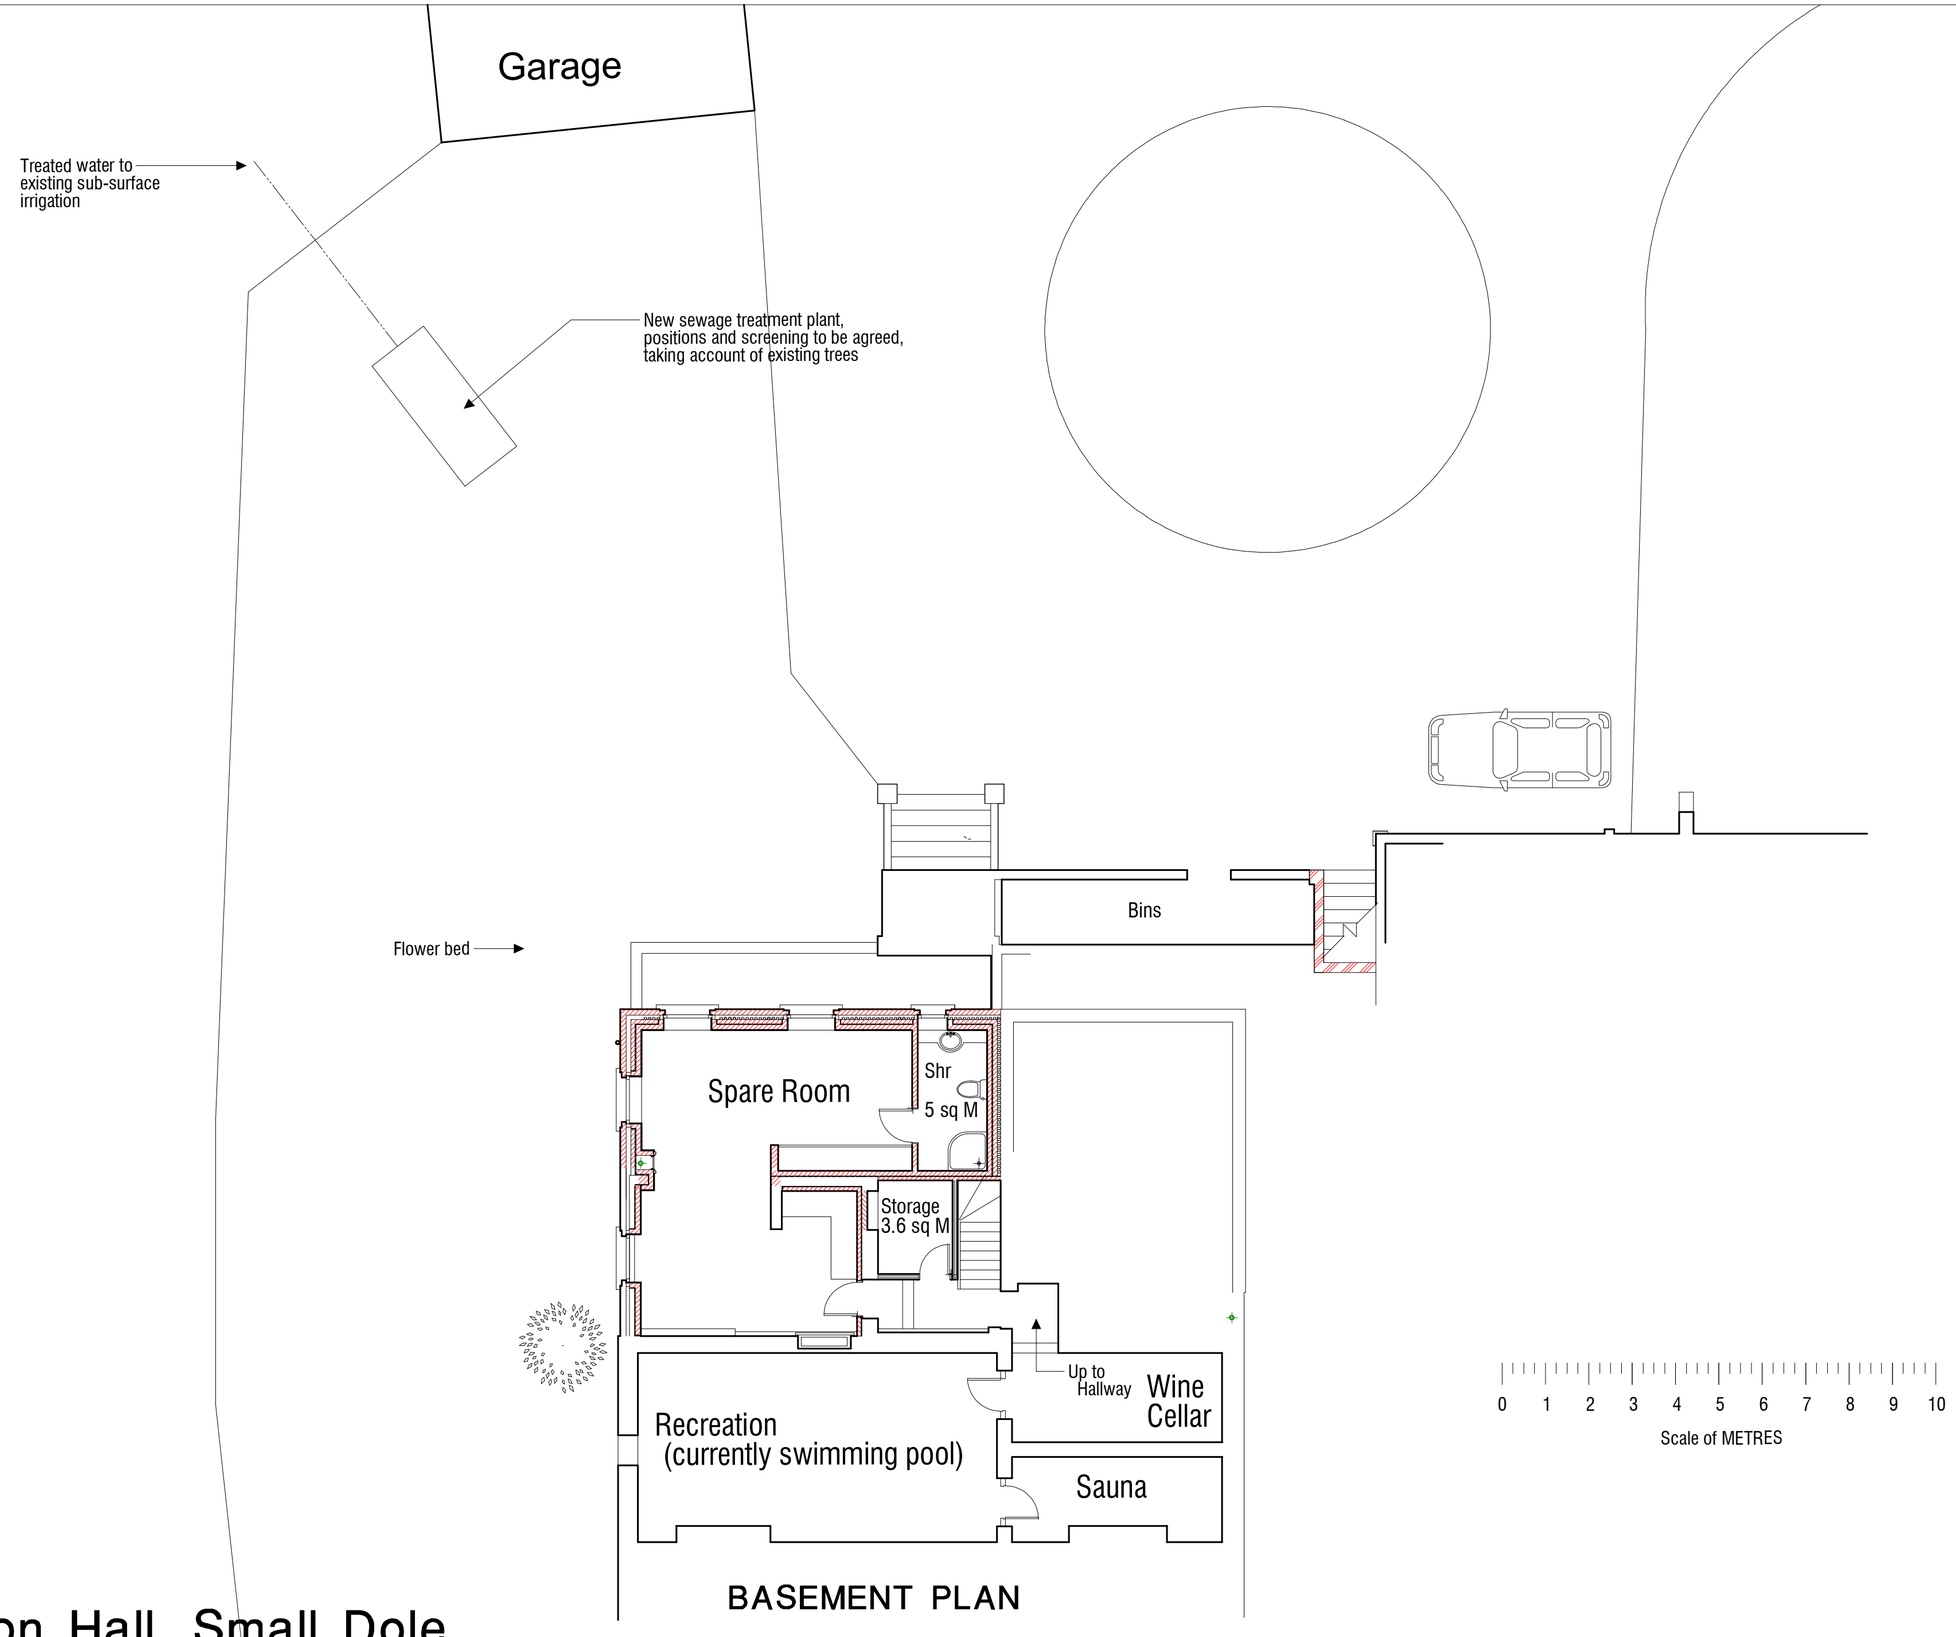

BASEMENT PLAN

Horton Hall, Small Dole
- Proposed Revised Basement Rooms - 2025

Copyright © 2025
R.Brown
4 Norfolk Place
Littlehampton
Sussex BN17 5PD
tel: 01-903-713747