All work to comply with
current building regulations
and codes of practice

All dimensions to be checked
on site before the start of
any work

Proposed External Finish
Materials to Match Existing
External Finish Materials

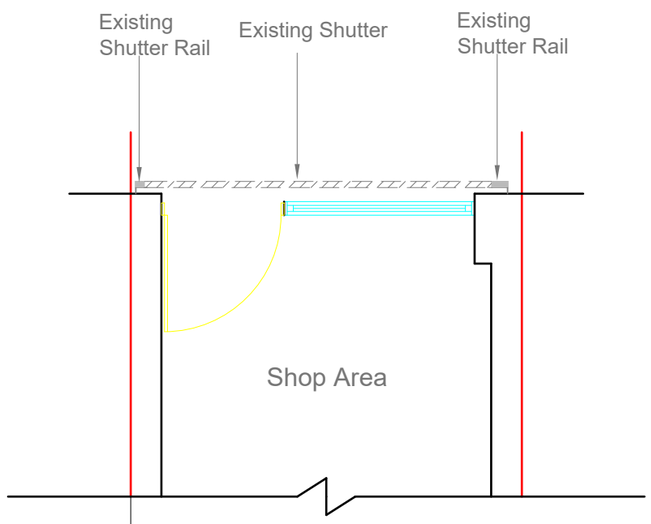

Existing Ground Floor Shopfront
Scale 1:50

Existing Facia Signboard in Dark Grey Color. It is made of Aluminum Composite 3mm thick panels.
Letters are 10mm foam board in orange color.
Internal Lghts are 12V Led Lights

Existing Side projecting Sinage 650mmx650mm in Silver color base.
It made of Aluminium frame with platic face.
Letters are 10mm foam board in orange color
Internal Lights are 12V Led Lights

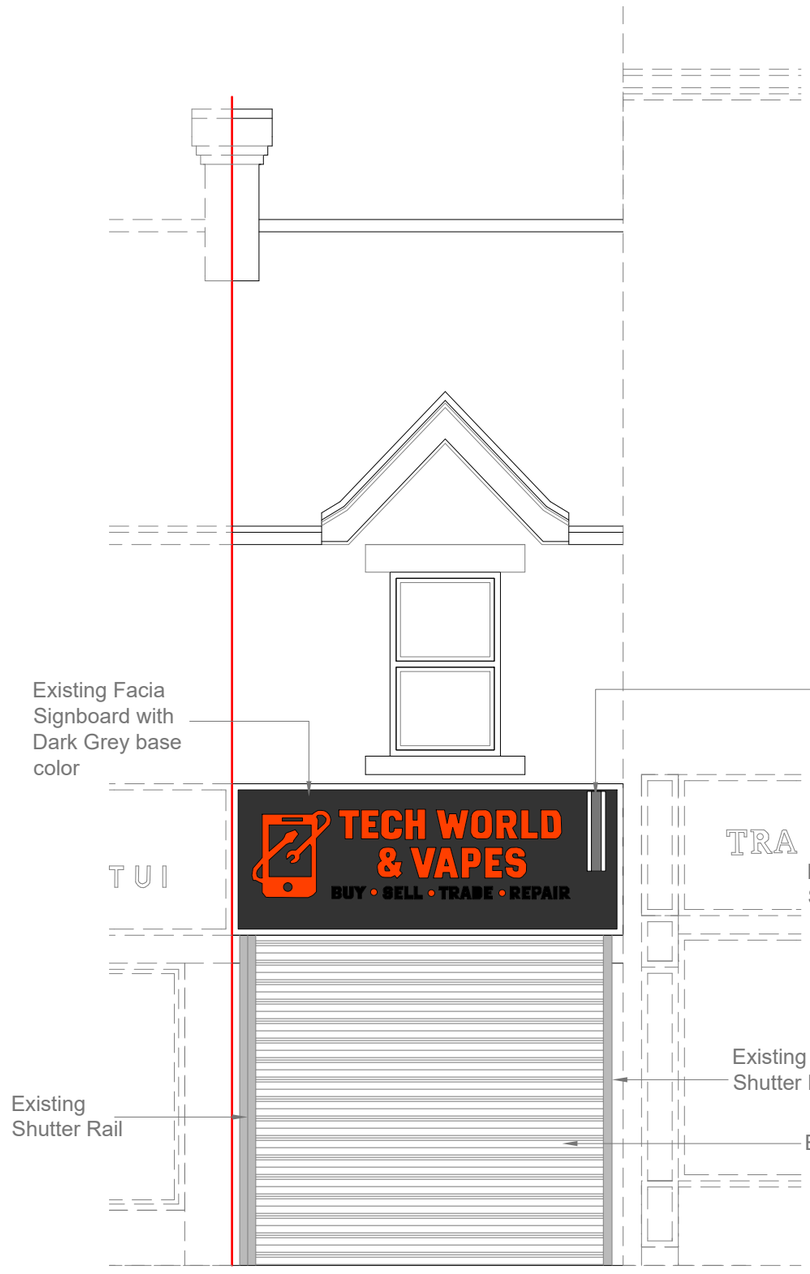

Existing Front Elevation
Scale 1:50

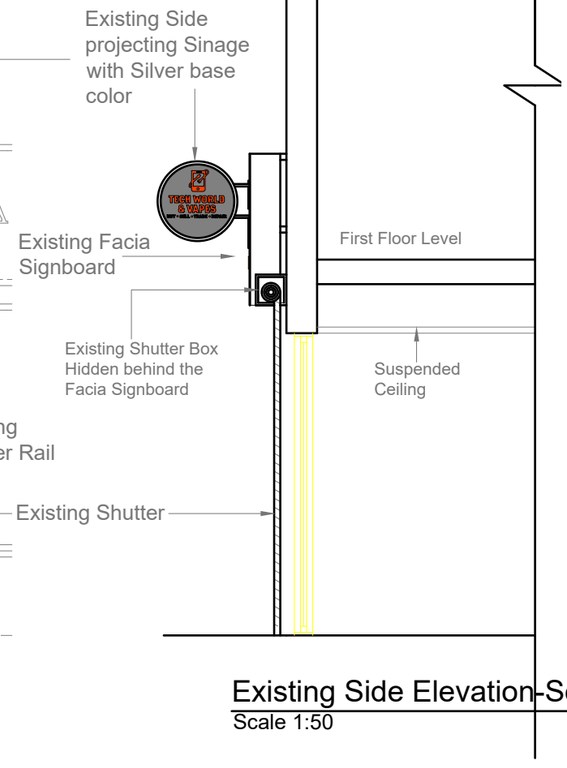

Existing Side Elevation-Section
Scale 1:50

1:50
0 1 2 5 Meter

Project:	Title:	Scale: 1:50 @ A3
56B West Street Horsham RH12 1PL	Existing Ground Floor Plan Existing Front Elevation Existing Side Elevation-Section	Date: 02 . 2025 Drawing No.: 206 - 02/MT Revision