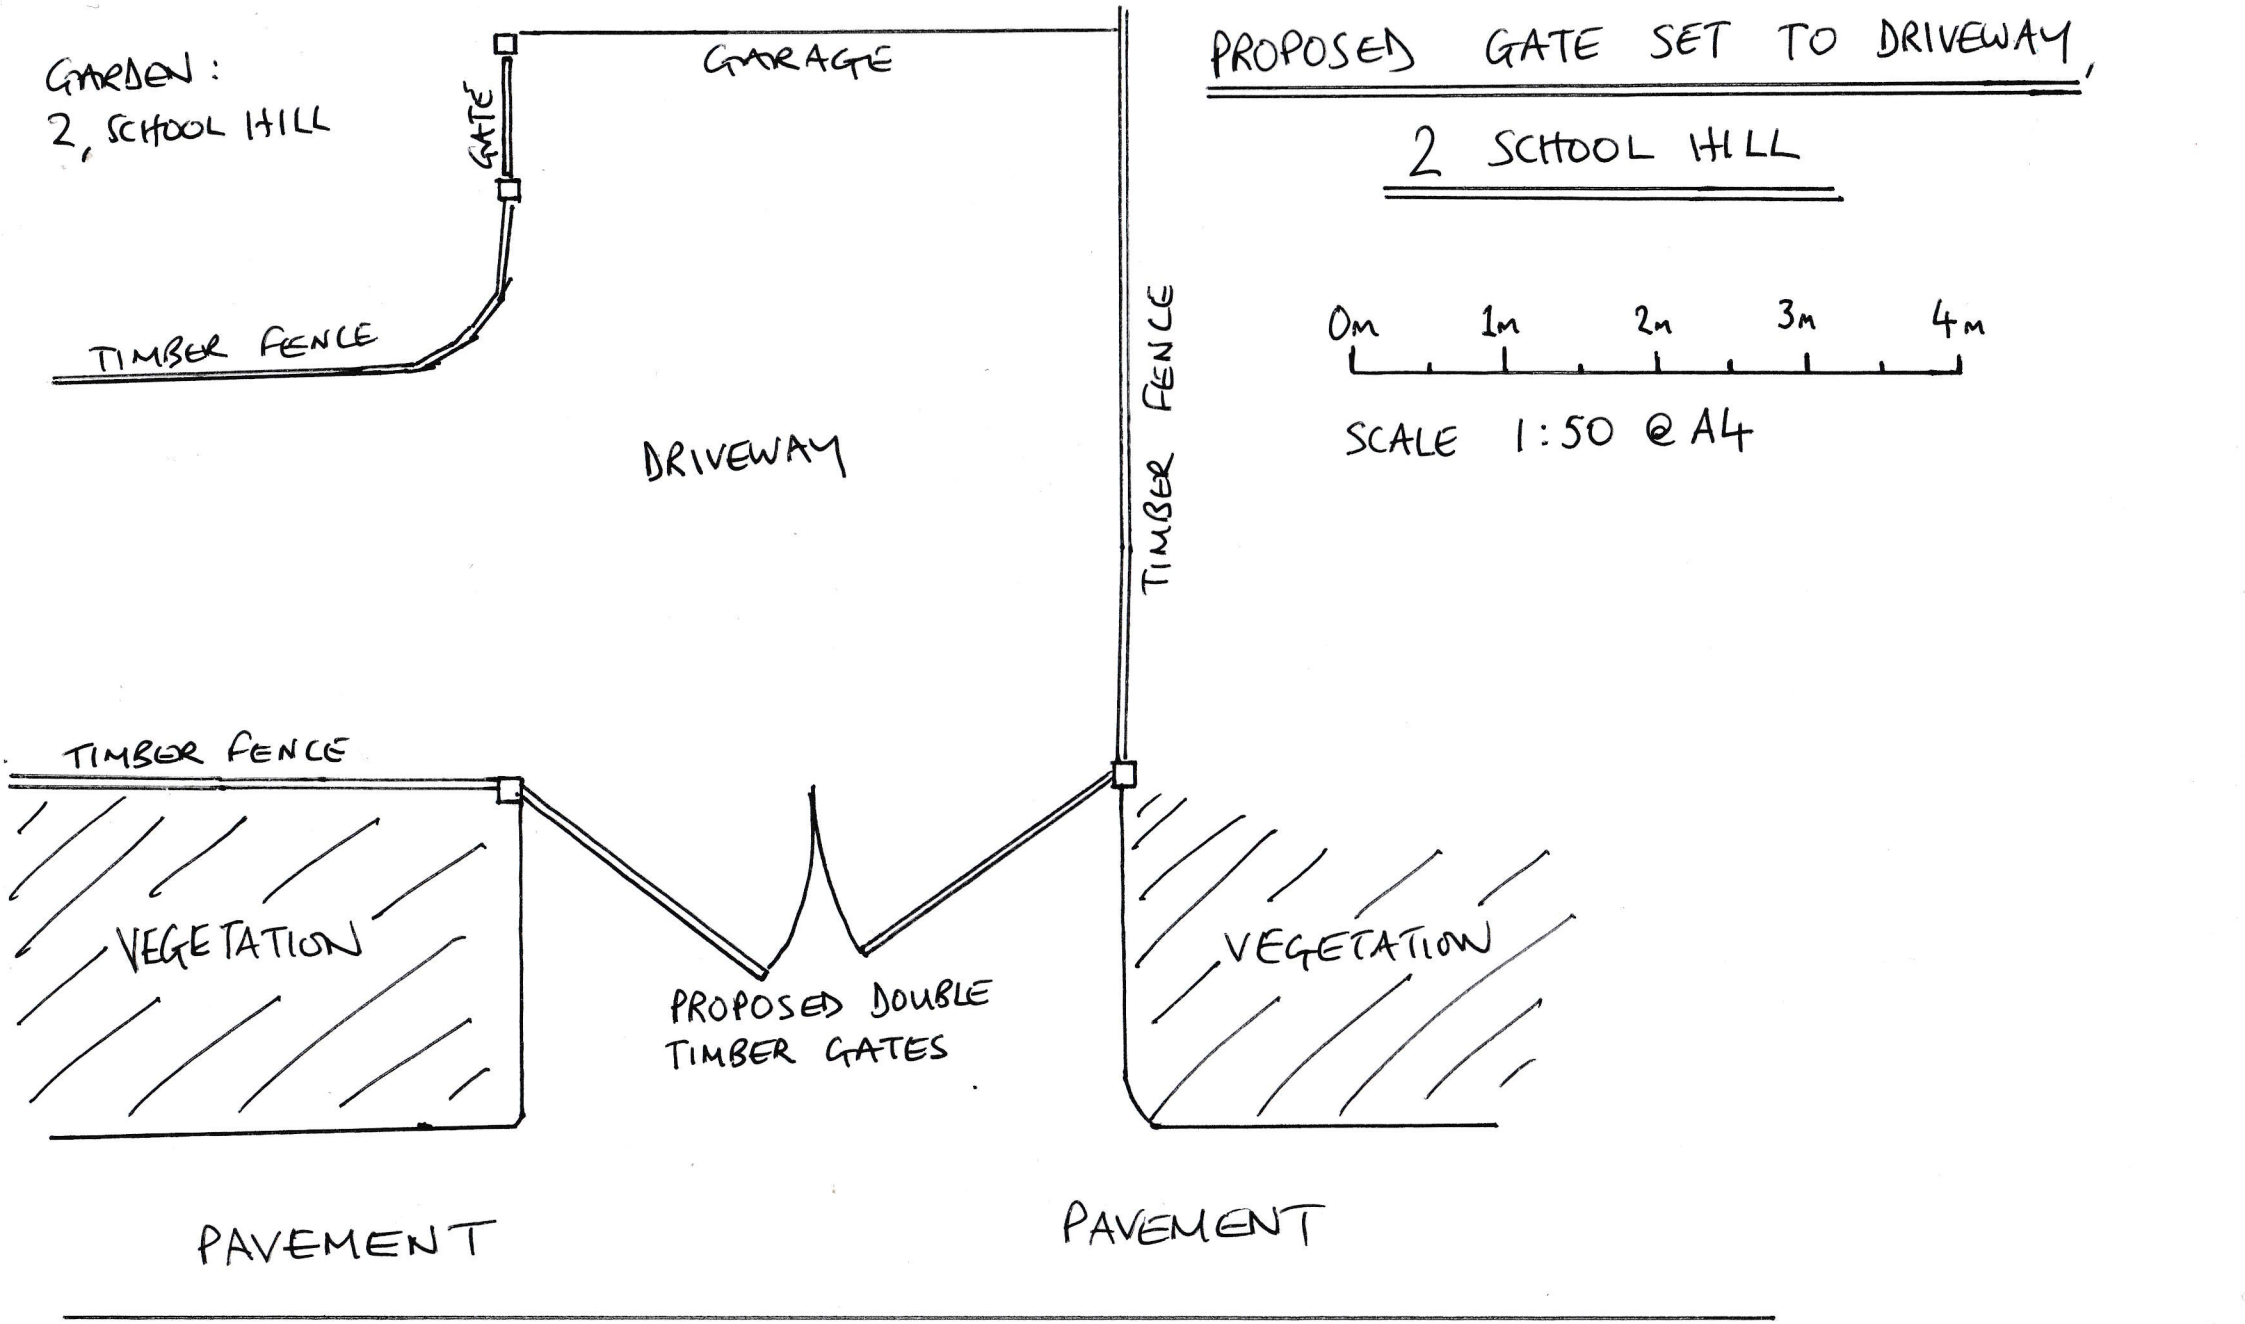
GARDEN:
2, SCHOOL HILL
GATE
GARAGE
TIMBER FENCE
DRIVEWAY
TIMBER FENCE
PROPOSED GATE SET TO DRIVEWAY,
2 SCHOOL HILL
0m 1m 2m 3m 4m
SCALE 1:50 @ A4
TIMBER FENCE
VEGETATION
PROPOSED DOUBLE TIMBER GATES
VEGETATION
PAVEMENT
PAVEMENT
BELL ROAD
21.02.24