BLOCK PLAN

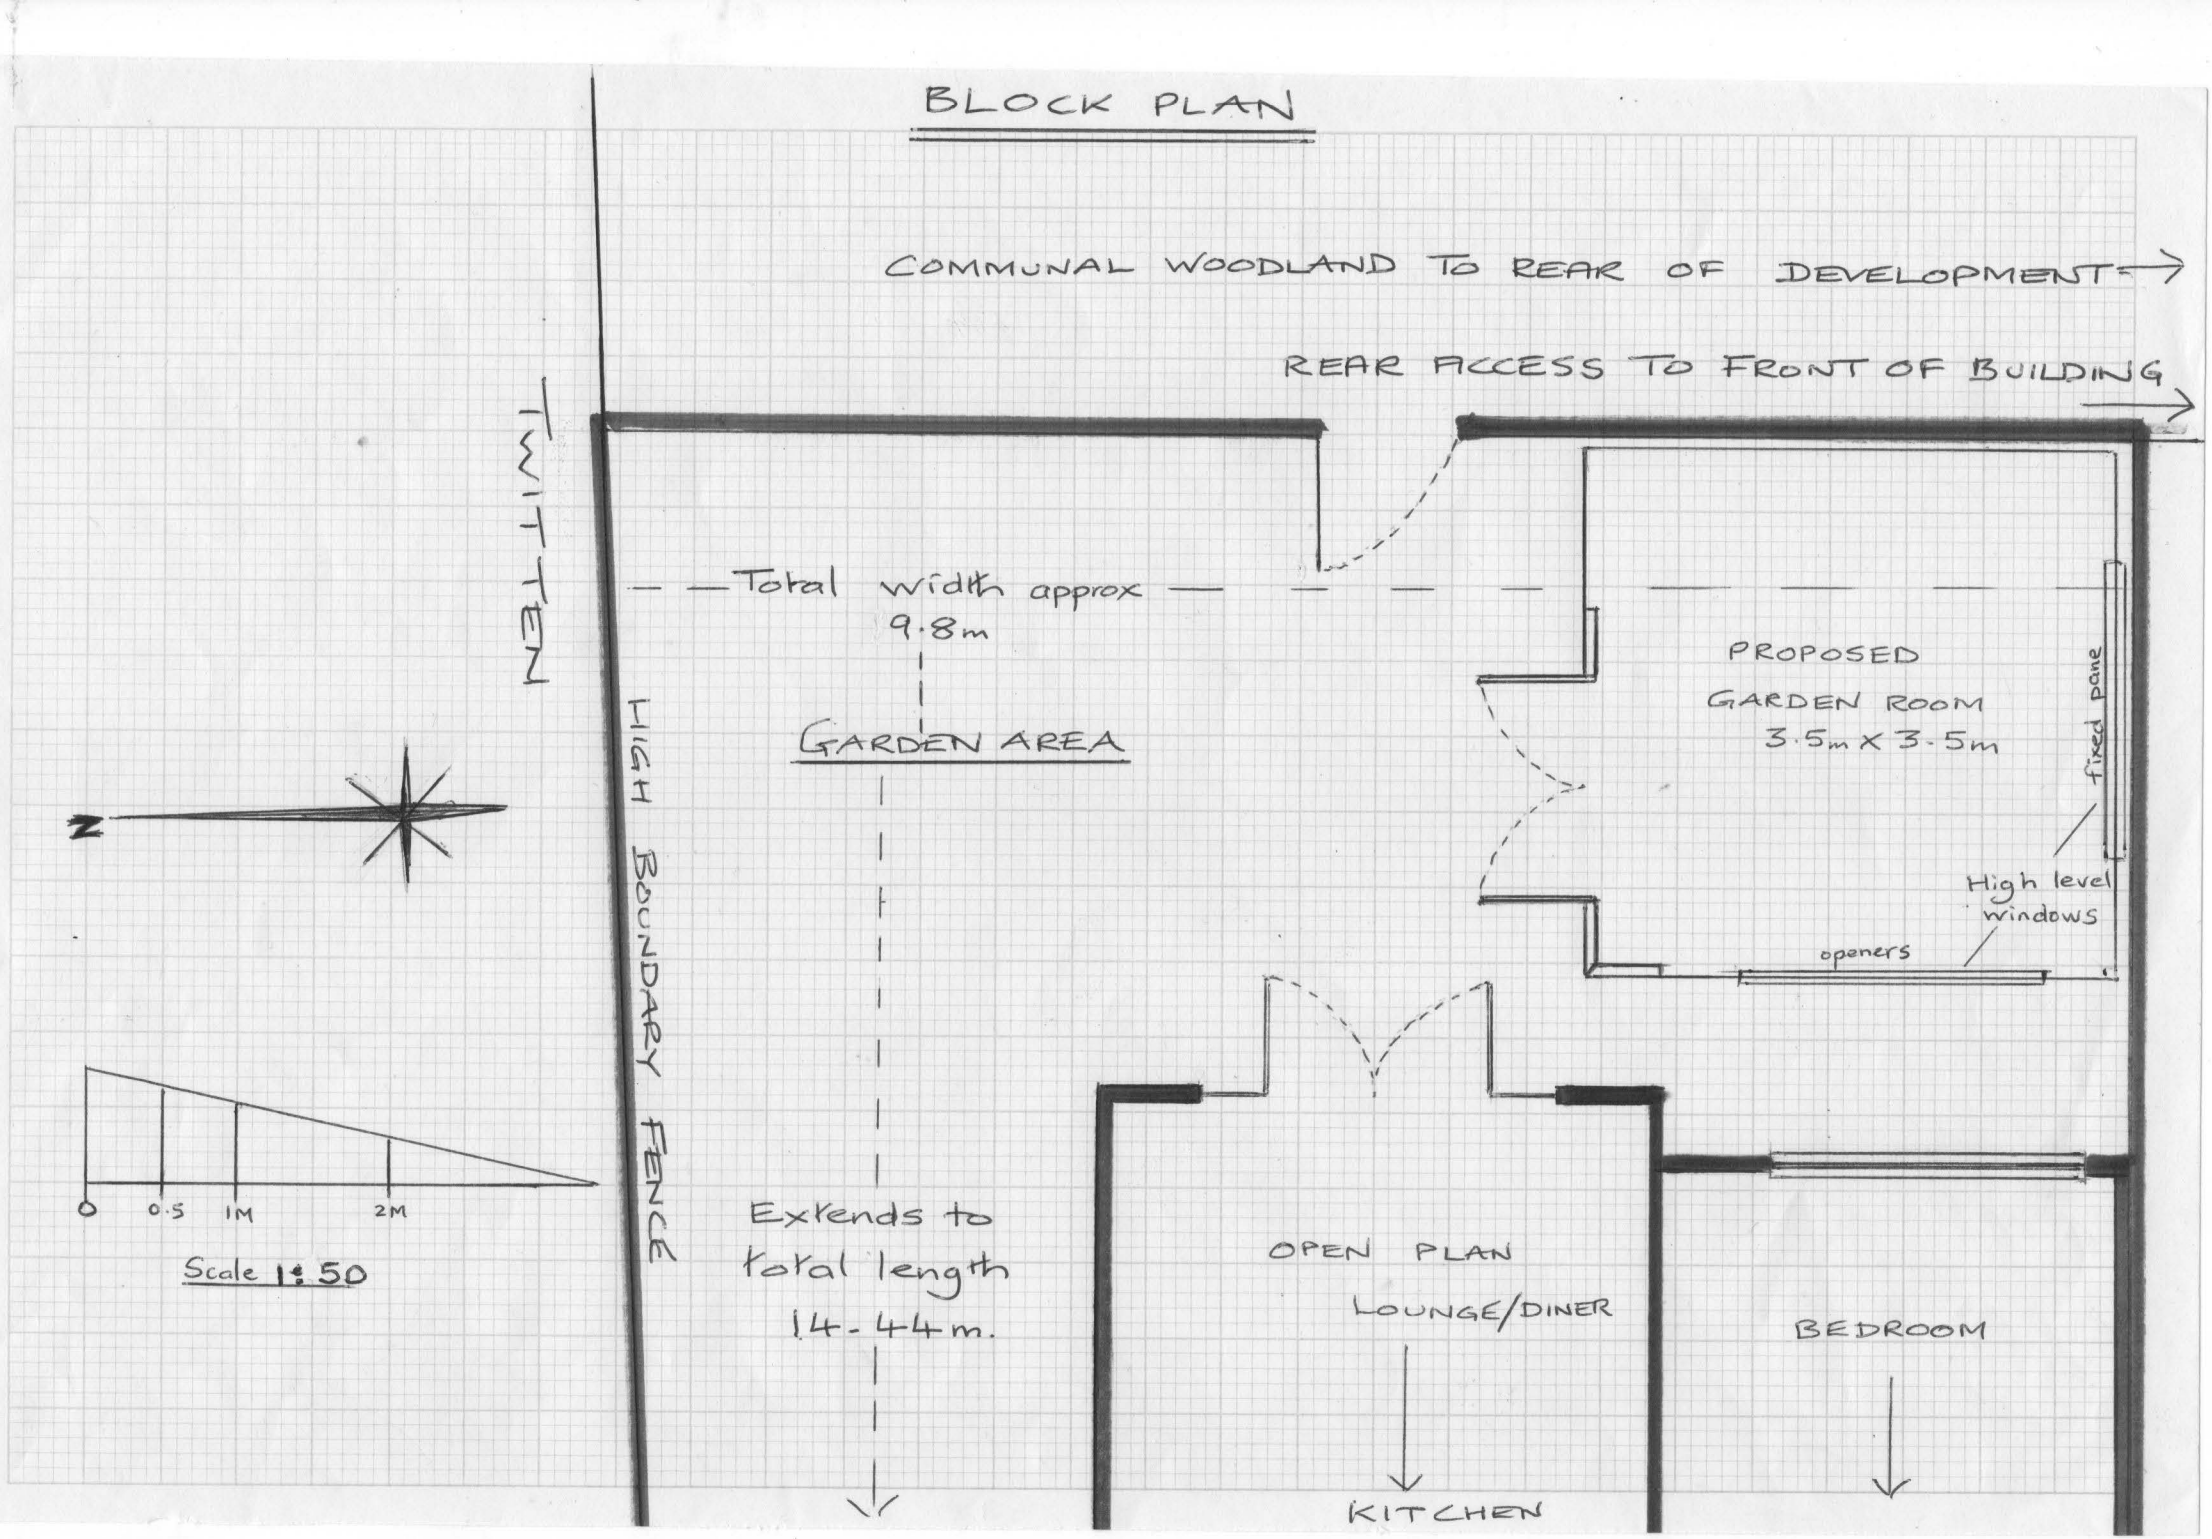
COMMUNAL WOODLAND TO REAR OF DEVELOPMENT
REAR ACCESS TO FRONT OF BUILDING
TWITTEN
HIGH BOUNDARY FENCE
Total width approx 9.8m
GARDEN AREA
PROPOSED GARDEN ROOM 3.5m X 3.5m
fixed pane
High level windows
openers
N
0
0.5
1M
2M
Scale 1:50
Extends to total length 14.44m.
OPEN PLAN LOUNGE/DINER
KITCHEN
BEDROOM