DISCLAIMER NOTES:

Do not scale from these drawings except for planning purposes.
Please report any discrepancies to M-Design immediately.
All dimensions are to be checked on site before work commences.

M-Design owns the copyright to all drawings and illustrations contained within this document, including engineers calculations and any photographs attached.
Non of the attached media is to be copied or distributed without the permission of M-Design.

NOTE:

-

SCALE BAR 1:1250

0m 100m

SCALE BAR 1:500

0m 50m



Ordnance Survey, (c) Crown Copyright 2024. All rights reserved. Licence number 100022432

LOCATION PLAN 1:1250

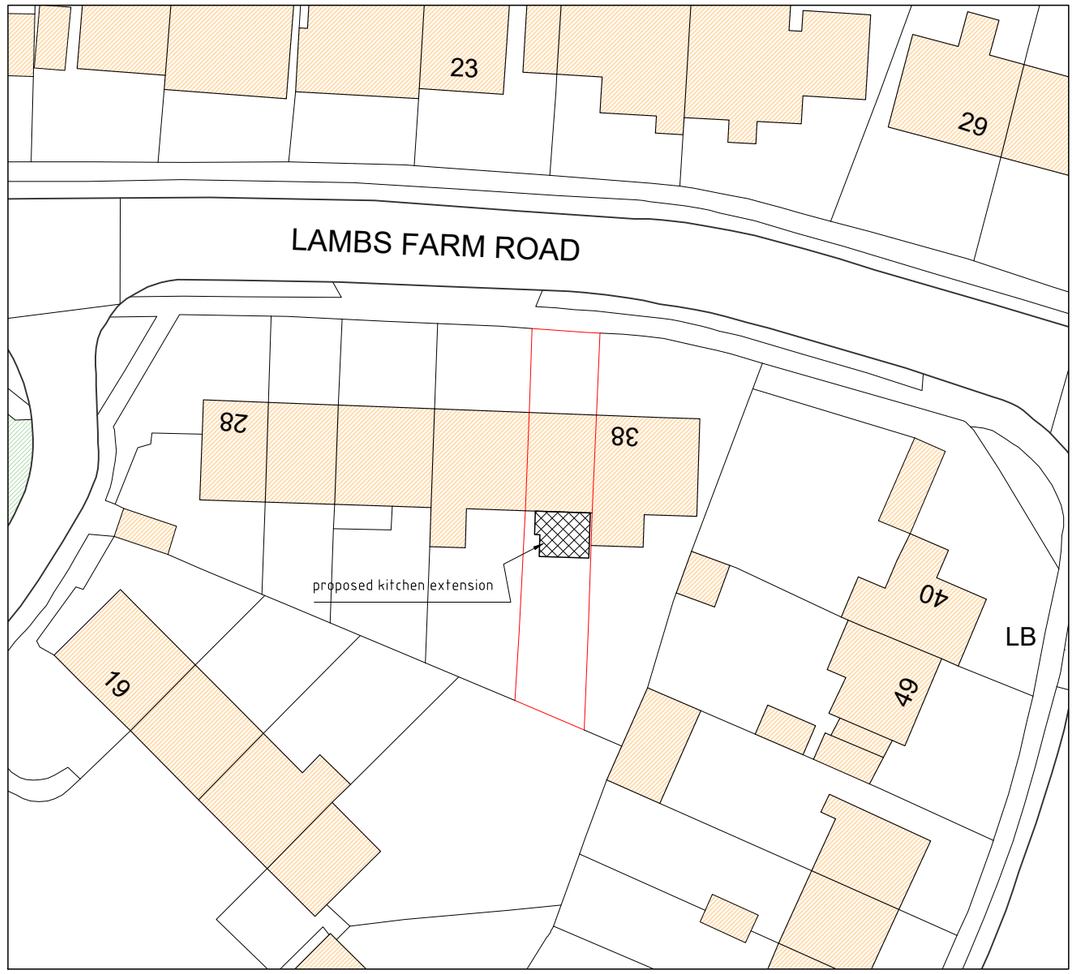

BLOCK PLAN 1:500

N
W E
S

Rev.	Date	Revisions
-	-	-

M-Design



40 Black Hurstpier,
West Sussex,
BN6 9TF
Telephone: 01273 835512
Mobile: 07779 859172

Project

36 LAMBS FARM ROAD
HORSHAM
WEST SUSSEX
RH12 4DQ

Job Title

REAR KITCHEN
EXTENSION

Drawing Title

LOCATION
& BLOCK PLAN

Nett Floor Area

Scale 1:1250 / 1:500 @ A3

Date 21/02/24 | Drawn by MEM

Drg. Ref. MD/173/103 | Rev. -