




FRONT (SOUTH FACING) ELEVATION

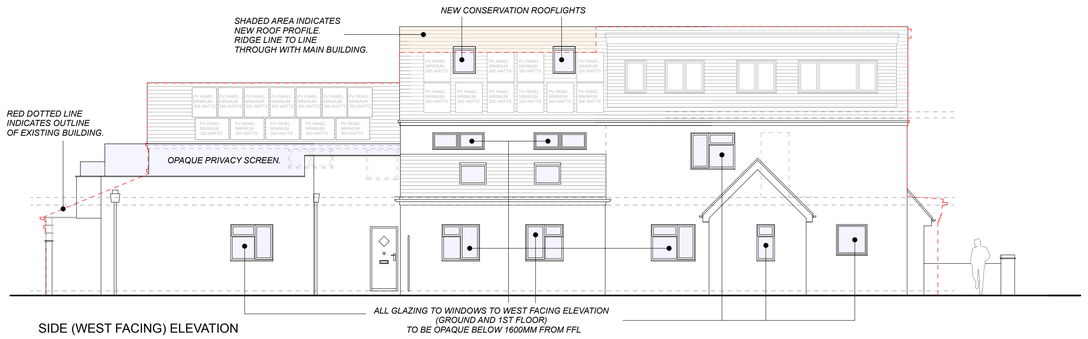

SIDE (WEST FACING) ELEVATION

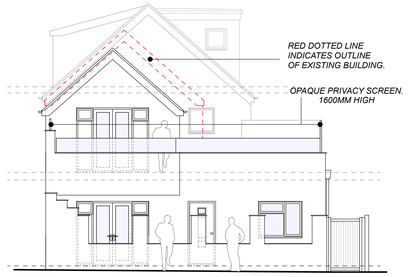

REAR (NORTH FACING) ELEVATION

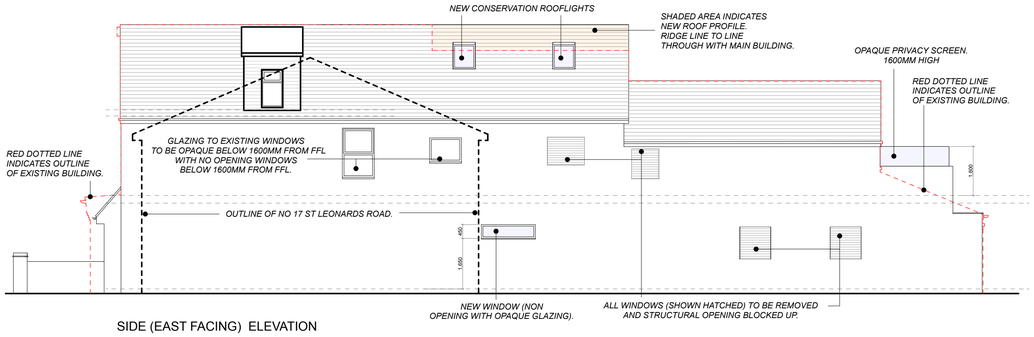

SIDE (EAST FACING) ELEVATION

KEY


- EXISTING STRUCTURE
- EXISTING WALLS REBUILT
- NEW EXTERNAL AND INTERNAL WALLS

1. APARTMENT 1.
2 BEDROOM (4 PERSON)
58.2 + 32.0 = 90.2M2
2. APARTMENT 2
2 BEDROOM (4 PERSON)
3.6+ 58.4 + 52.1 = 114.1M2
3. APARTMENT 3.
1 BEDROOM (2 PERSON)
55.9M2
4. APARTMENT 4.
2 BEDROOM (4 PERSON)
67.8 + 24.9 = 92.7M2
5. APARTMENT 5.
2 BEDROOM (3 PERSON)
65.8M2

PROPOSED ELEVATIONS 1:100

EAST ELEVATION

NO 17

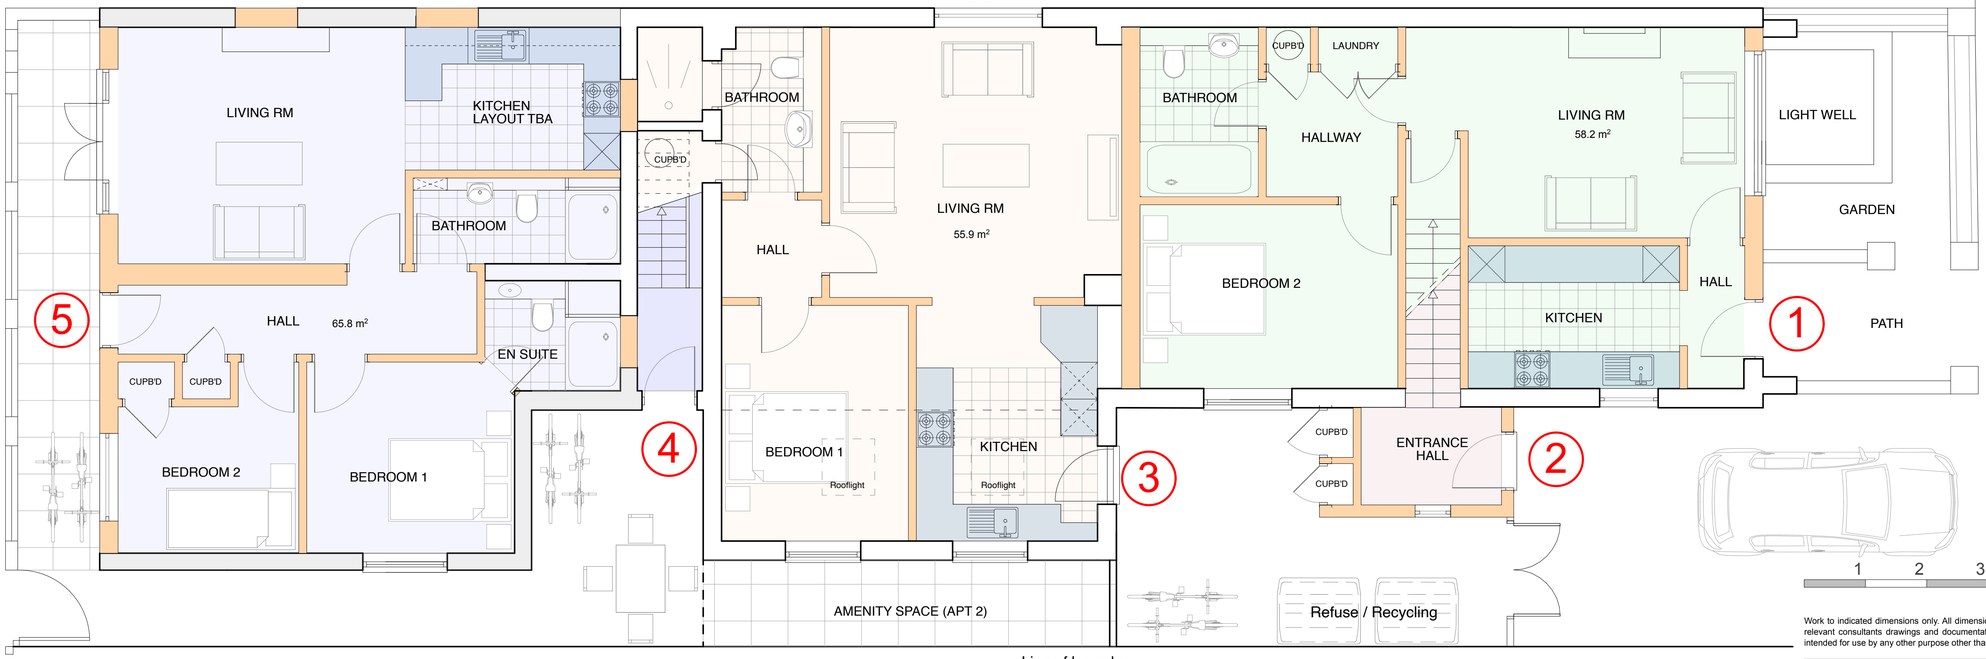

N

WEST ELEVATION

NO 13

PROPOSED GROUND FLOOR PLAN 1:50

1 2 3 4 5 6 7 8 9 10
1:100 @ A1

1 2 3 4 5 6 7 8 9 10
1:50 @ A1

Work to indicated dimensions only. All dimensions to be confirmed on site. This drawing is to be read in conjunction with other drawings in this series and all relevant consultants drawings and documentation, where applicable. This drawing has been produced for the client and project identified below and is not intended for use by any other purpose other than indicated on this drawing. Report any discrepancies on this drawing to Garrick Architects for clarification.

GARRICK
ARCHITECTS
www.garrickarchitects.co.uk

Scheme
CHANGE OF USE OF GROUND FLOOR FROM COMMERCIAL USE TO APARTMENTS. SUBDIVISION OF EXISTING DWELLING ON UPPER FLOORS AND EXTERNAL AND INTERNAL ALTERATIONS TO :

15 ST LEONARDS ROAD, HORSHAM
WEST SUSSEX. RH13 6EH

Title
PROPOSED GROUND FLOOR PLAN
AND ELEVATIONS.

Client
PETER EVERITT

Scale
1:50 @ A1

Date
FEBRUARY 2022

Drawing Number **2142-P-03G**