NOTES

- DO NOT SCALE OFF THIS DRAWING EXCEPT FOR PLANNING PURPOSES
- CHECK ALL DIMENSIONS ON SITE BEFORE ANY WORK IS COMMENCED
- ALL GOODS MATERIALS AND WORKMANSHIP MUST CONFORM WITH CURRENT BUILDING REGULATIONS, BRITISH STANDARDS AND CODES OF PRACTICE
- COPYRIGHT OF THIS DRAWING IS RETAINED BY THE ARCHITECT AND IT MUST NOT BE REPRODUCED WITHOUT WRITTEN CONSENT


N




West elevation of annexe



Rear view of annexe where AC unit will be located

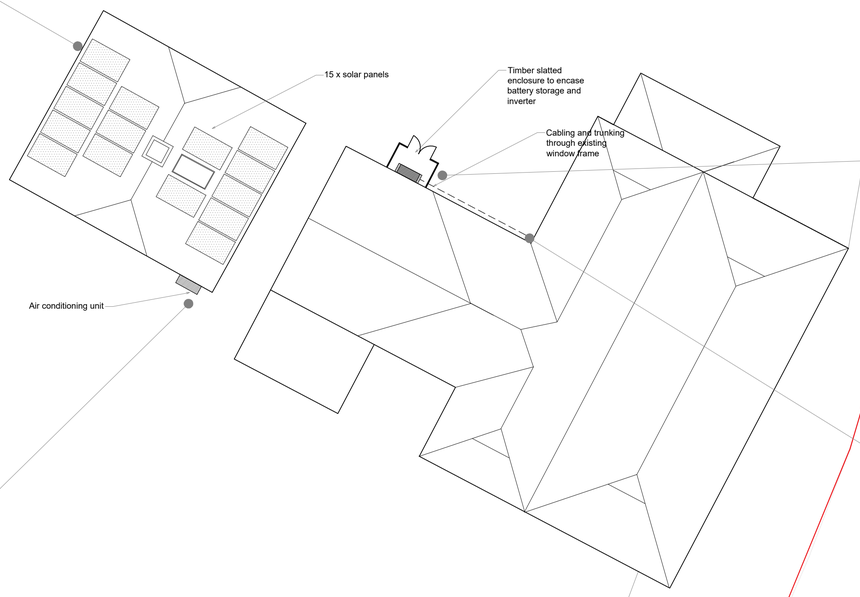

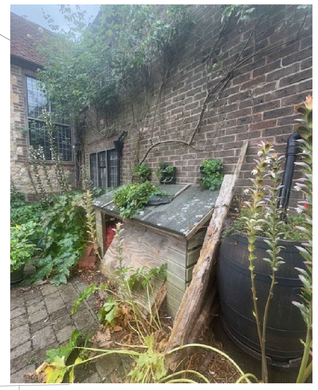

Proposed location for battery and inverter to support solar power supply



Cabling and trunking to run through existing opening in window

Greyfriars Lane

Proposed Site Plan - 1:100

0m 1m 2m 3m 4m 5m 6m 7m 8m 9m 10m

scale 1:100

REV	DATE	BY	AMENDMENT

folkes architects
The Old Forge
6 Church Street
Storrington
West Sussex
RH20 4LA
t. 01903 868829
info@folkesarchitects.co.uk

CLIENT
Dr Bradbeer & Mr Brigden

JOB TITLE
Horsecroft
Greyfriars Lane
Storrington
RH20 4HE

DRAWING TITLE
Proposed Roof and Site Plan

PROJECT STAGE
PLANNING

DRAWING STATUS
PLANNING APP.
NOT FOR CONSTRUCTION USE UNLESS STATED AS 'CONSTRUCTION'

DATE	SCALE	DRAWN BY	CHECKED BY
Oct 2026	@A1	LA	EC

JOB NO.	DRAWING NO.	REVISION
26078	3.01	