
NOTES

- DO NOT SCALE OFF THIS DRAWING EXCEPT FOR PLANNING PURPOSES
- CHECK ALL DIMENSIONS ON SITE BEFORE ANY WORK IS COMMENCED
- ALL GOODS MATERIALS AND WORKMANSHIP MUST CONFORM WITH CURRENT BUILDING REGULATIONS, BRITISH STANDARDS AND CODES OF PRACTICE
- COPYRIGHT OF THIS DRAWING IS RETAINED BY THE ARCHITECT AND IT MUST NOT BE REPRODUCED WITHOUT WRITTEN CONSENT

N

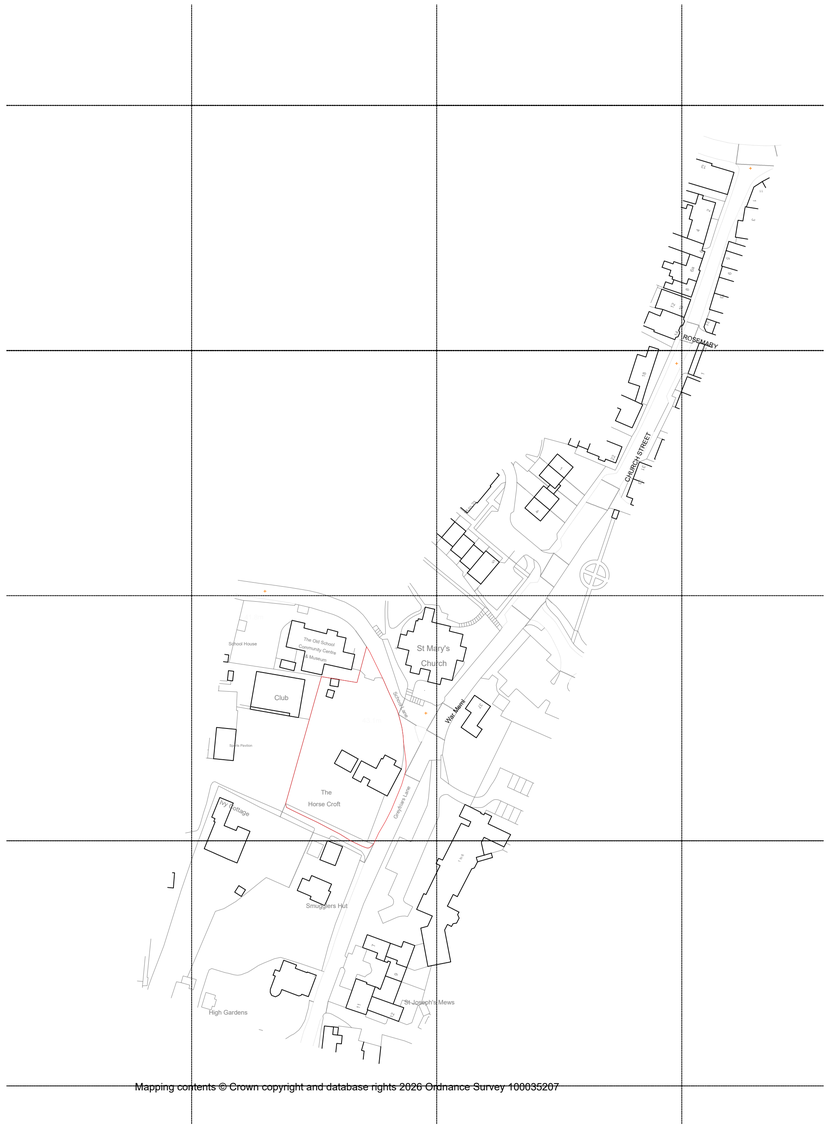

Mapping contents © Crown copyright and database rights 2026 Ordnance Survey 100035207

Location Plan - 1:1250 @ A1



Block Plan - 1:500 @ A1

0m 10m 20m 30m 40m 50m

scale 1:1250 @ A1

0m 5m 10m 15m 20m 25m 30m 35m 40m 45m 50m

scale 1:500 @ A1

REV	DATE	BY	AMENDMENT

folkes architects
The Old Forge
6 Church Street
Storrington
West Sussex
RH20 4LA
t. 01903 868629
info@folkesarchitects.co.uk

CLIENT
Dr Bradbeer & Mr Brigden

JOB TITLE
Horsecroft
Greyfriars Lane
Storrington
RH20 4HE

DRAWING TITLE
Location and Block Plan

PROJECT STAGE
PLANNING

DRAWING STATUS
PLANNING APP.
NOT FOR CONSTRUCTION USE UNLESS STATED AS 'CONSTRUCTION'

DATE	SCALE	DRAWN BY
Sept 2026	@A1	LA
		CHECKED BY EC

JOB NO.	DRAWING NO.	REVISION
26078	1.01	