
© Axiom Architects LLP 2025.
It is for planning application purposes only and may not be reproduced in whole or in part without permission. Drawings lodged for planning approval may be reproduced by the Planning Authority in accordance with the 'Copyright (Material Open to Public Inspection) (Marking of Copies of Plans and Drawings) Order 1990' and must carry the relevant copyright restriction note. Scaling from this drawing should only be carried out from a print at the scale and size specified within the title block. Responsibility for ensuring correct size reproduction remains with the reader.

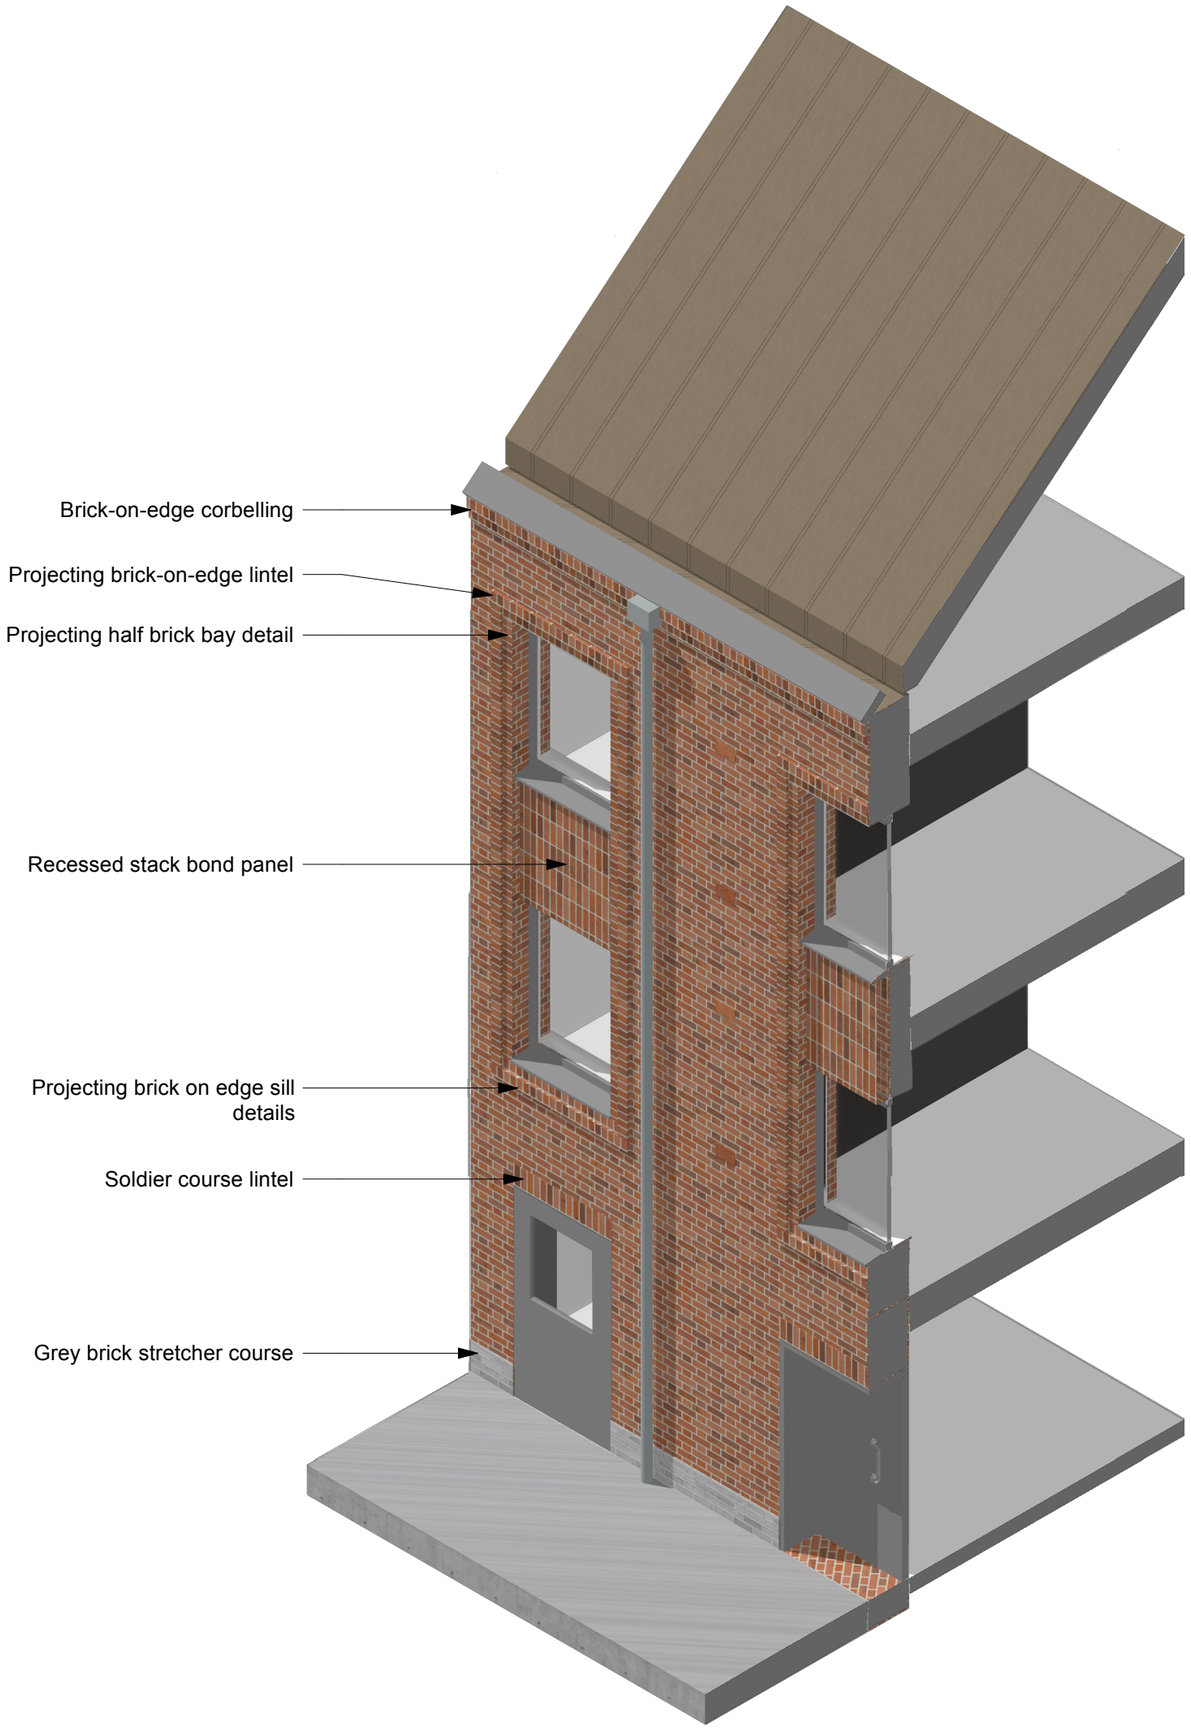

Rev	Date	Description	By	Chk

Addlepool Business Centre
Clyst St George
Exeter. EX3 0NR

Tel. 01392 368426
www.axiomarchitects.co.uk

AXIOM
ARCHITECTS

Client
WHITBREAD PLC

Project
HORSHAM NORTH PREMIER INN
57 NORTH ST
HORSHAM, RH12 1RB

Drawing
North St Bay Study Axo

Scale	Date	Drawn	Checked
1:50	15/09/26	CF	RW

Drawing No. **Revision**

6266-PL- 232

Status
PLANNING DRAWING