
Proposed Block Plan

Batcheller Monkhouse

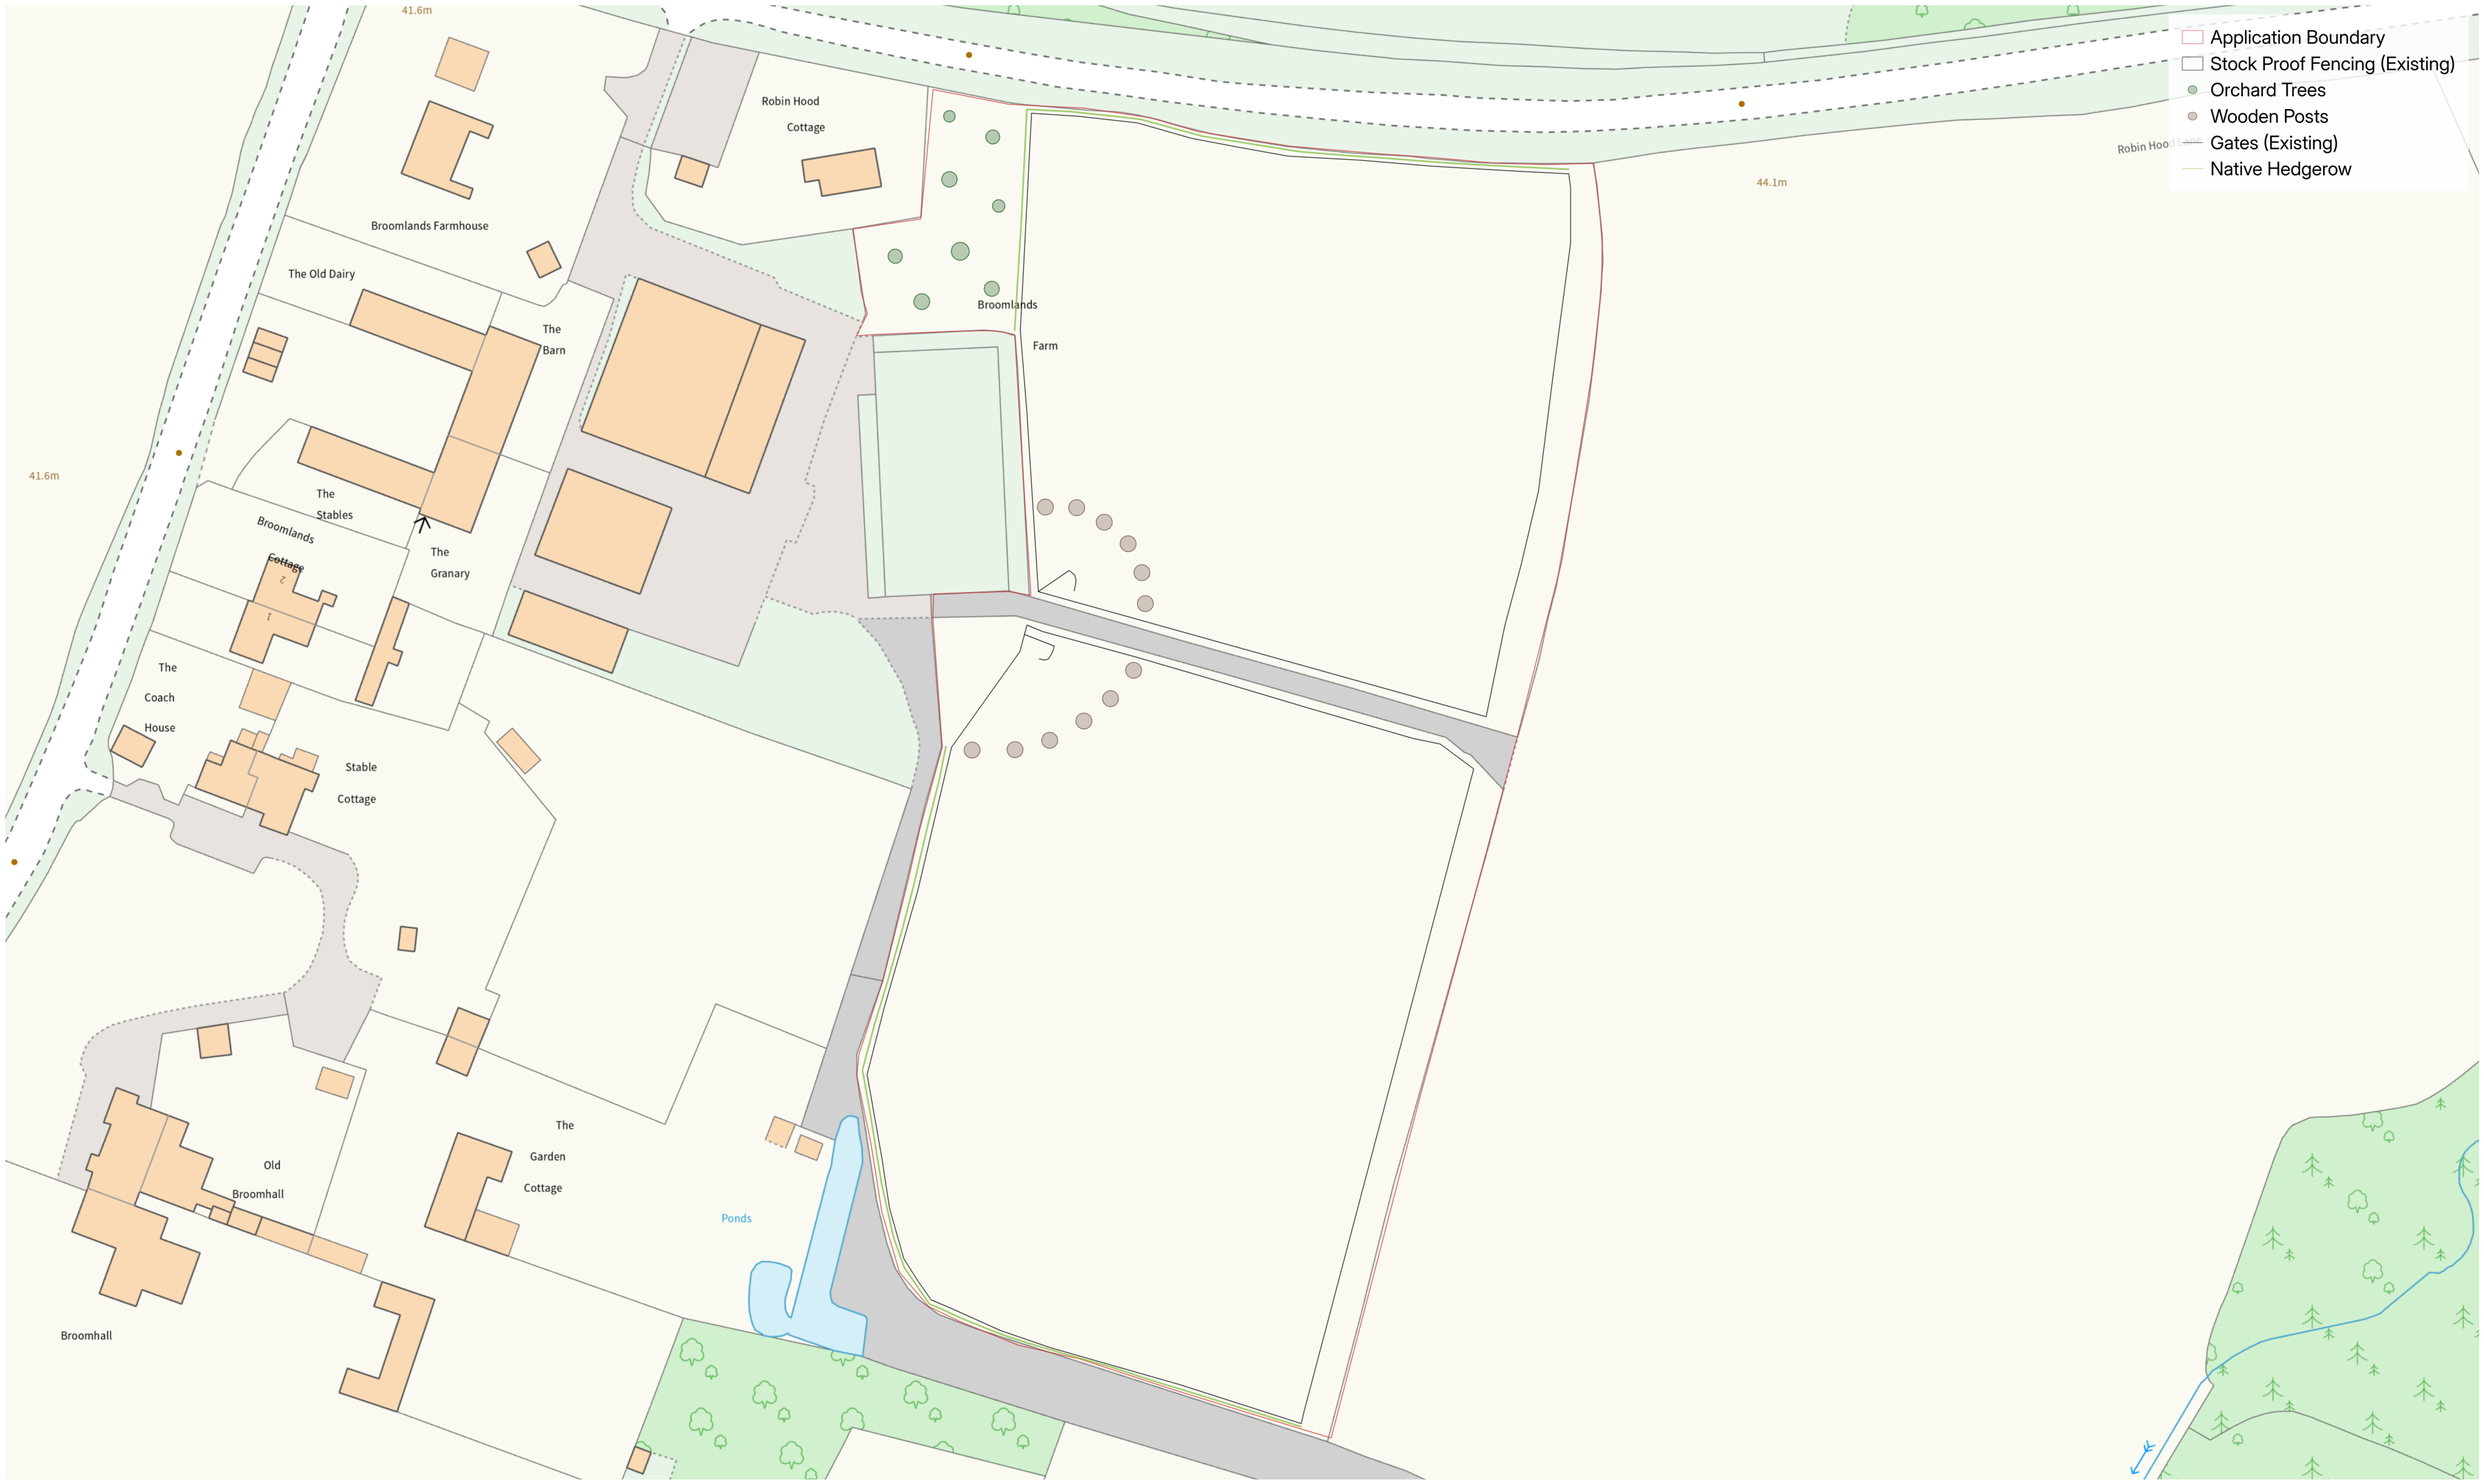

Produced on Land App, Oct 22, 2026.

© Crown copyright and database rights 2026 (Ordnance Survey licence number 100059532)

20 m

Scale 1:500 (at A1)

N